CHALET PRO

Chalet 29 m² en bois kit RE2020 avec permis de construire PERPIGNAN V1_A2_ROI 4,1 x 5,3 m, MAISON KIT EN RE2020 AVEC PERMIS DE CONSTRUIRE, Système d'isolation THERMO + menuiseries blanc PVC triple vitrage + couverture de toit et façade en bardeaux bitumés + livraison

Produit #V1_A2_ROI_4,1x5,3_DOMMIESZKALNYWSTANIEPODSTAWOWYM_WT2021_Systemo

17520.00 €

~~18070.00 €~~ / Economisez : 550.00 €

Le prix sans options le plus bas pendant 30 derniers jours **18070.00 €**

Le prix valable 15 jours

https://chaletpro.fr/chalet-29-m2-en-bois-kit-re2020-avec-permis-de-construire-perpignan-v1-a2-roi

Tel.: 04 85 44 00 20
Email: ventes@chaletpro.fr
www.chaletpro.fr

Description & Valeurs
Épaisseur des murs : 218 mm
Dimensions des murs (largeur x longueur) : 4,06 x 5,37 m
Hauteur des murs : 2500 mm
Hauteur jusqu’au faîtage : 5377 mm
Surface du plancher : 28,8 m² + 1,7 m² terrasse
Surface du toit : 35 m²
Inclinaison du toit : 51,97° correspondant à 125 %
Charge calculée de la structure du toit : 250 kg/m²
Fenêtres en PVC : sens d’ouverture à vérifier selon les plans du projet
Portes en PVC : sens d’ouverture à vérifier selon les plans du projet
Vitrage utilisé : triple vitrage
Avancée de toit : à vérifier selon les plans du projet
Surface extérieure (murs) : 65 m²
Surface intérieure (murs) : 78 m²
Taux d'humidité du bois : ~ 18 %
Dimensions et Poids de l’Emballage
H 1160 x B 1200 x L 5000 mm = 1300 kg x 8 pcz

La composition exacte du produit varie selon les options sélectionnées dans le configurateur. Cette description est fournie à titre indicatif et n'est pas contractuelle.

Tel.: 04 85 44 00 20
Email: ventes@chaletpro.fr
www.chaletpro.fr

VISUALISATION 3D

All interior area	28.8 m2	Profile	S100_A2		Project	V1_A2_THERMO_4x5.3_S100	Scale
All roof area	35.0 m2	All terrace	1.7 m2	7/17/2023 5:28:07 AM	Drawing name	3D VISUALIZATION	

VISUALISATION 3D

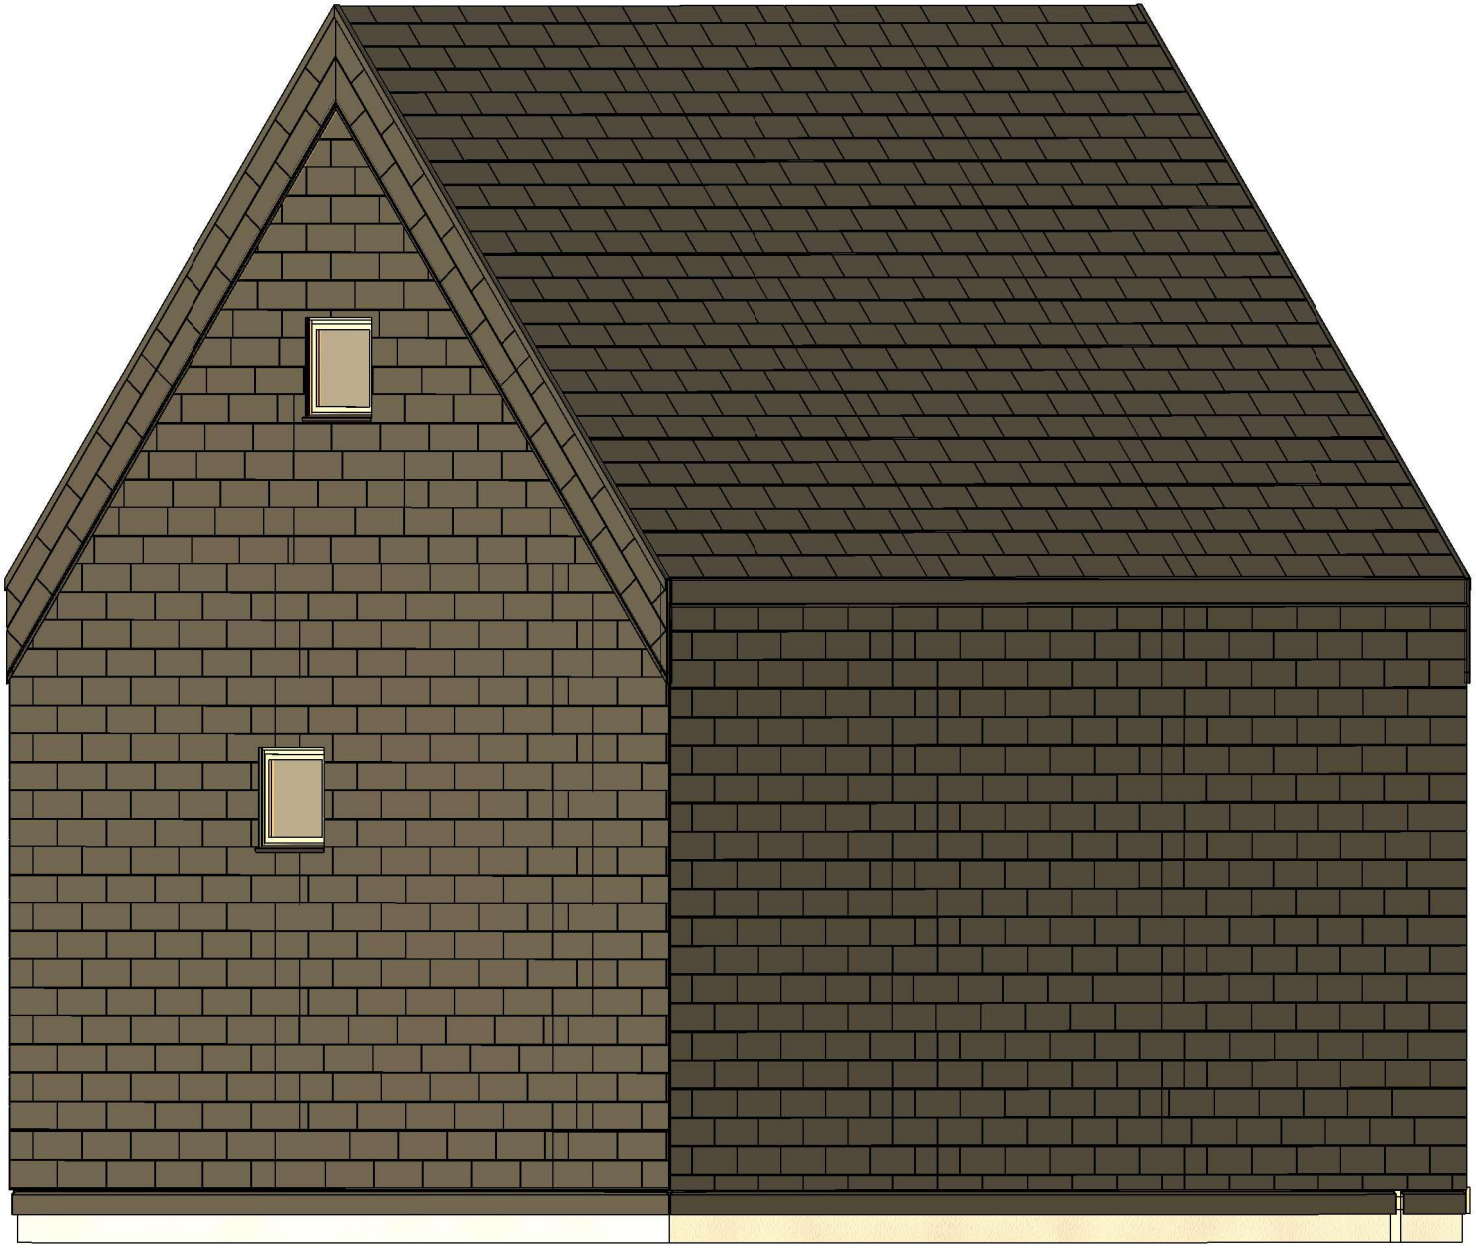

All interior area	28.8 m2	Profile	S100_A2		Project	V1_A2_THERMO_4x5.3_S100	Scale
All roof area	35.0 m2	All terrace	1.7 m2	7/17/2023 5:28:09 AM	Drawing name	3D VISUALIZATION	

PLAN DE RDC

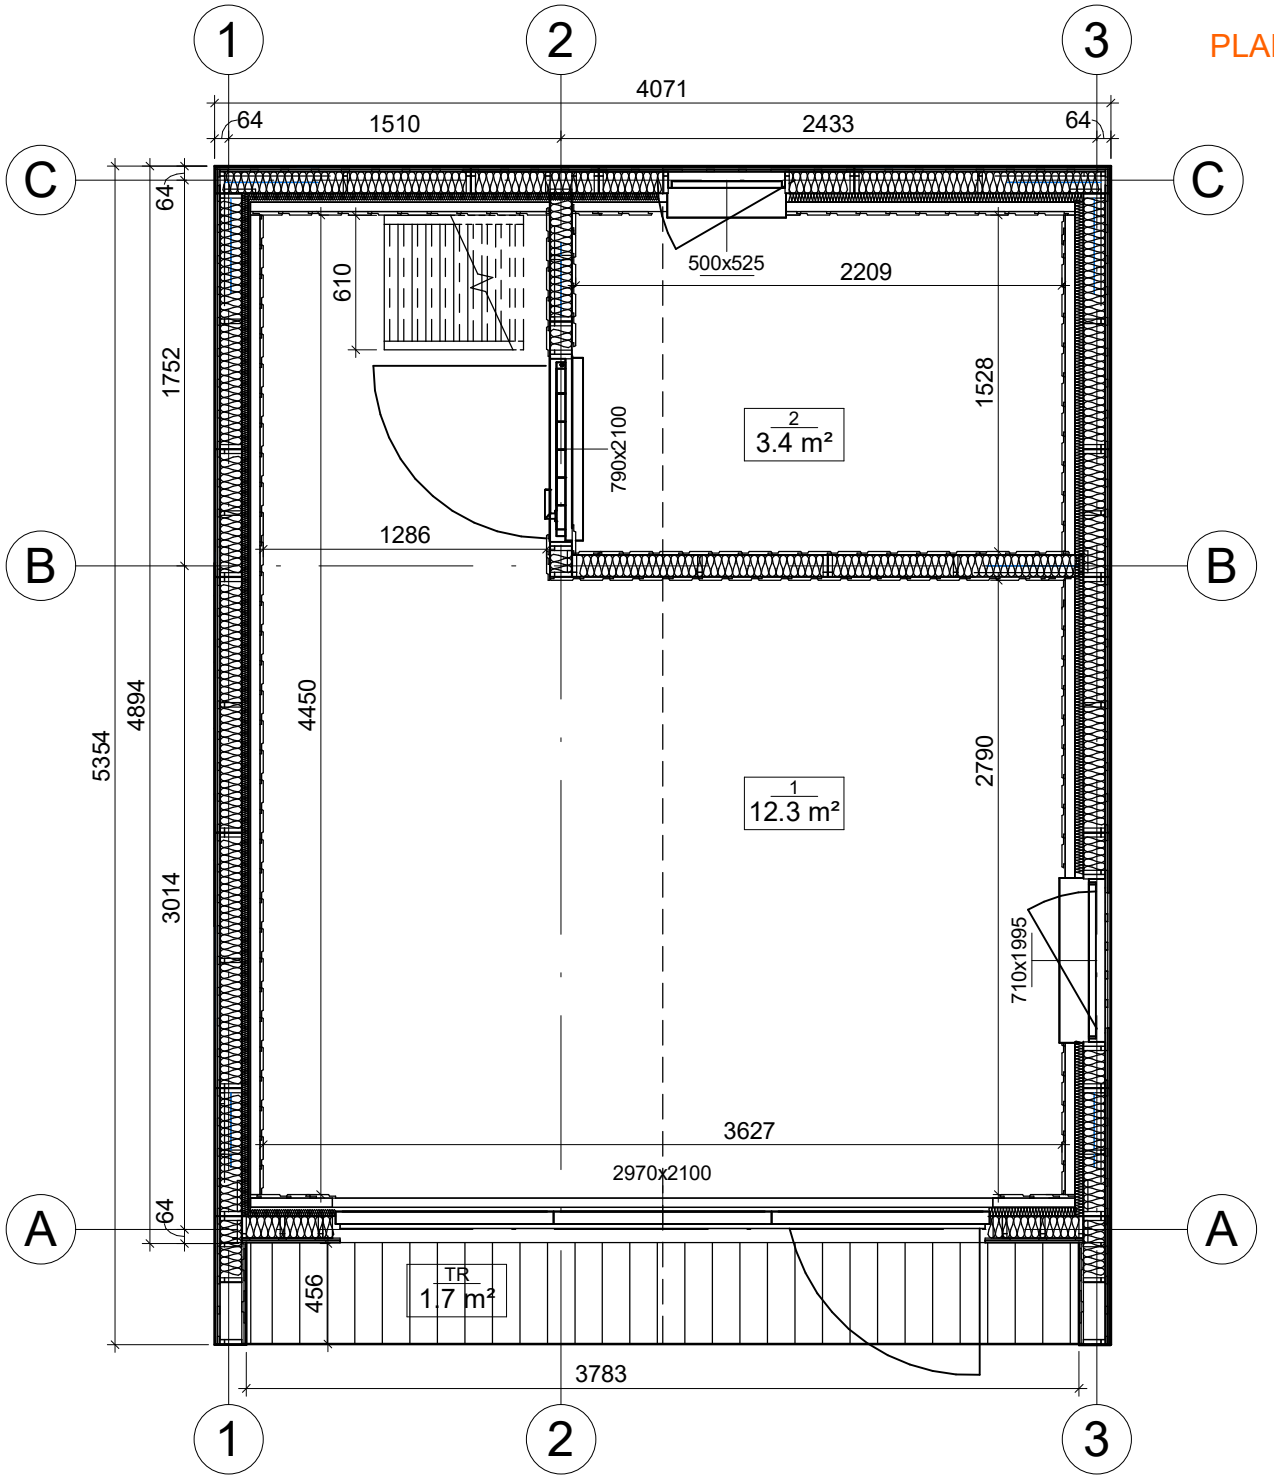

All interior area	28.8 m2	Profile	S100_A2		Project	V1_A2_THERMO_4x5.3_S100	Scale
All roof area	35.0 m2	All terrace	1.7 m2	7/12/2023 4:24:20 PM	Drawing name	1 FLOOR PLAN	1 : 35

PLAN DE RDC

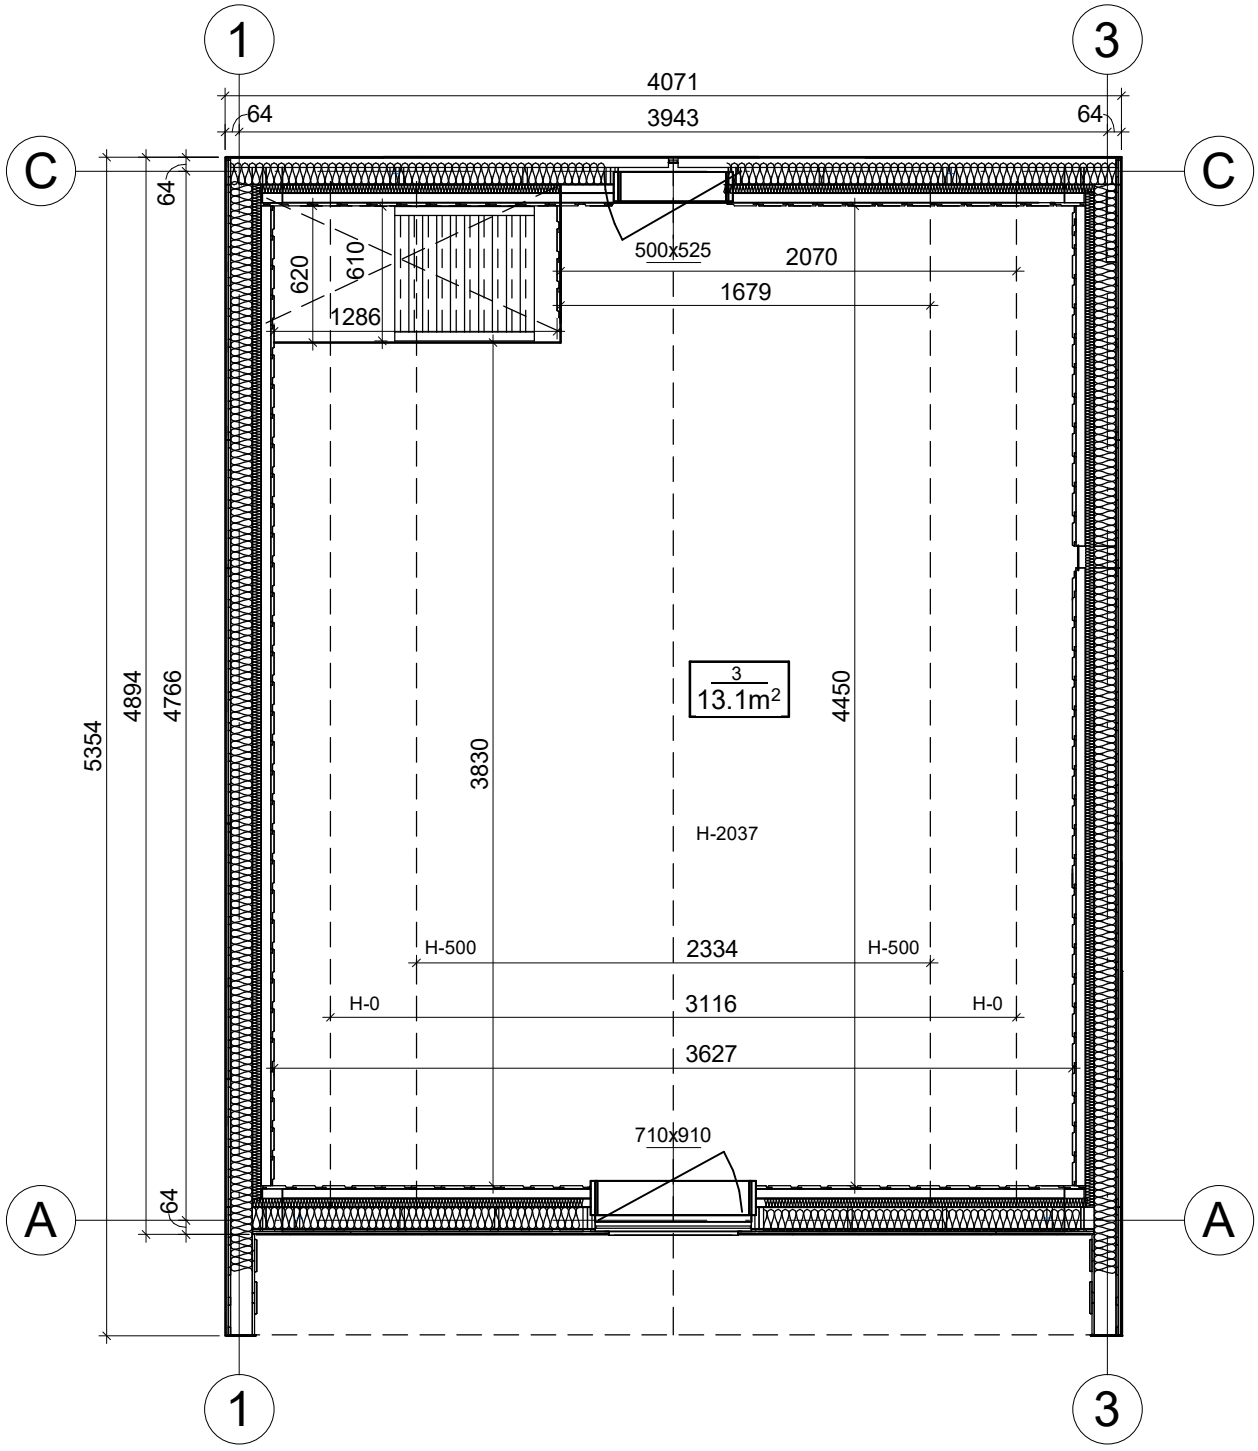

All interior area	28.8 m2	Profile	S100_A2		Project	V1_A2_THERMO_4x5.3_S100	Scale
All roof area	35.0 m2	All terrace	1.7 m2	7/12/2023 4:24:21 PM	Drawing name	2 FLOOR PLAN	1 : 35

FACADE

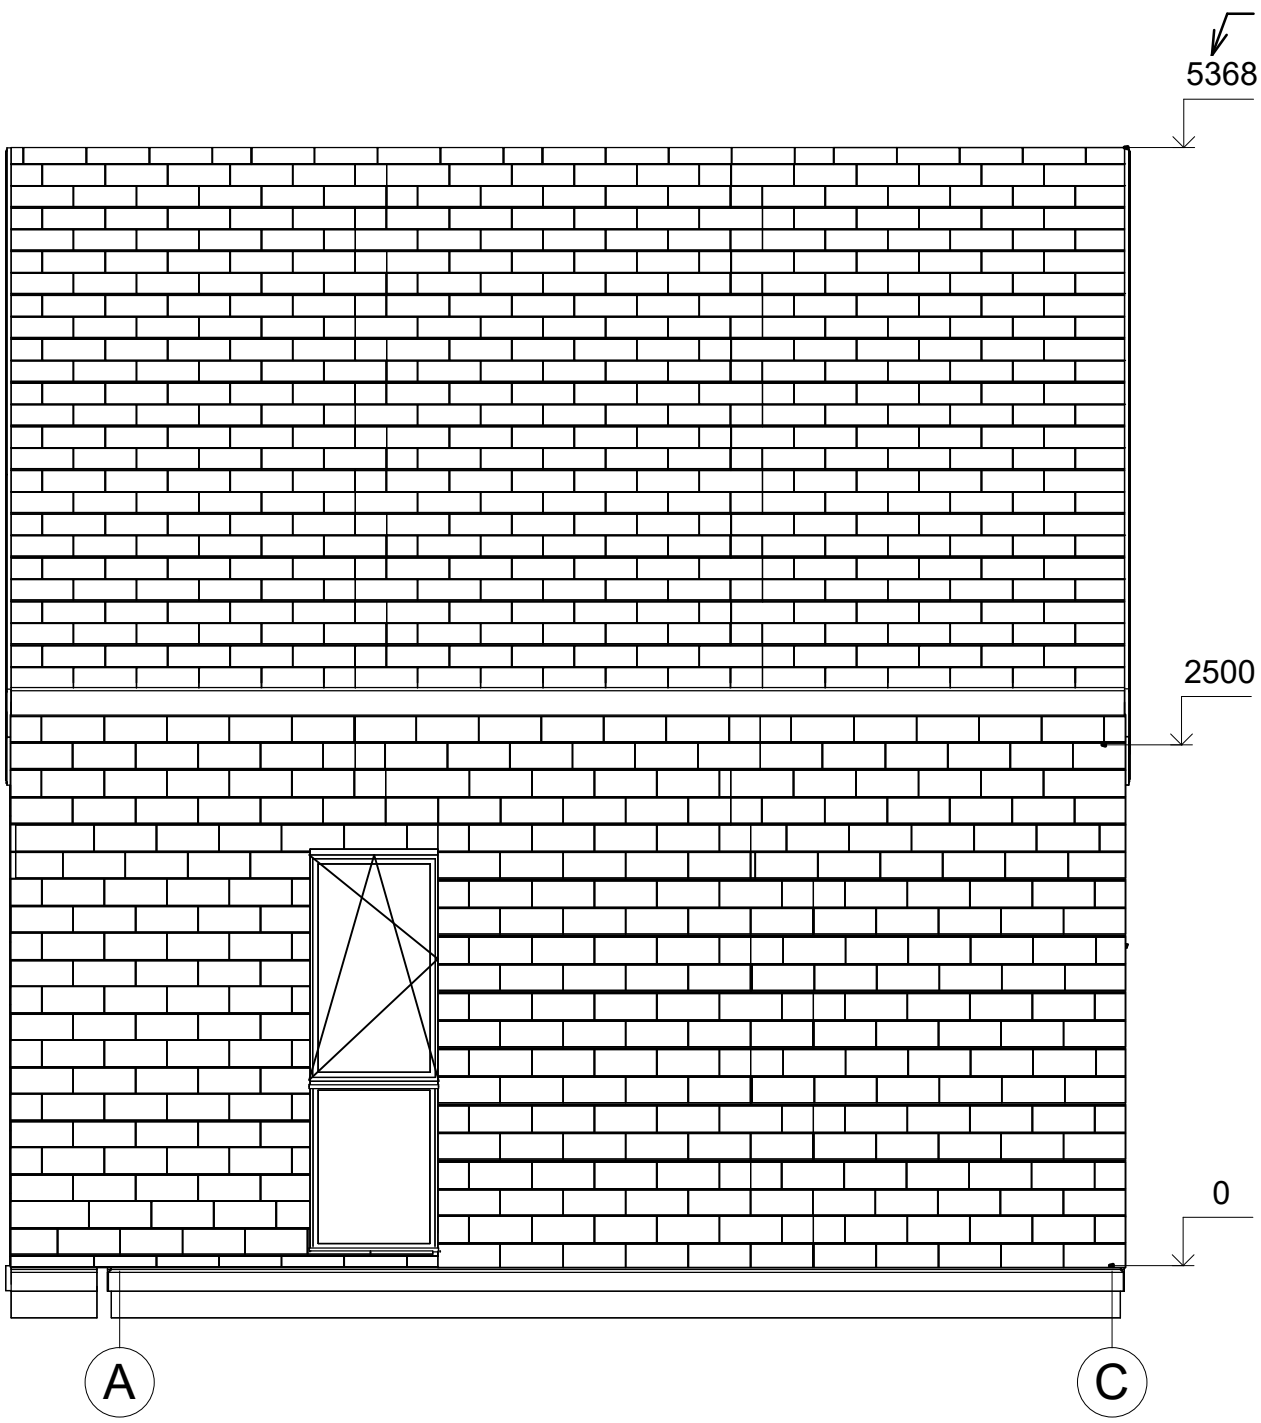

All interior area	28.8 m2	Profile	S100_A2	Project	V1_A2_THERMO_4x5.3_S100
All roof area	35.0 m2	All terrace	1.7 m2	7/13/2023 9:14:45 AM	Drawing name FACADE AC

Scale 1 : 37

FACADE

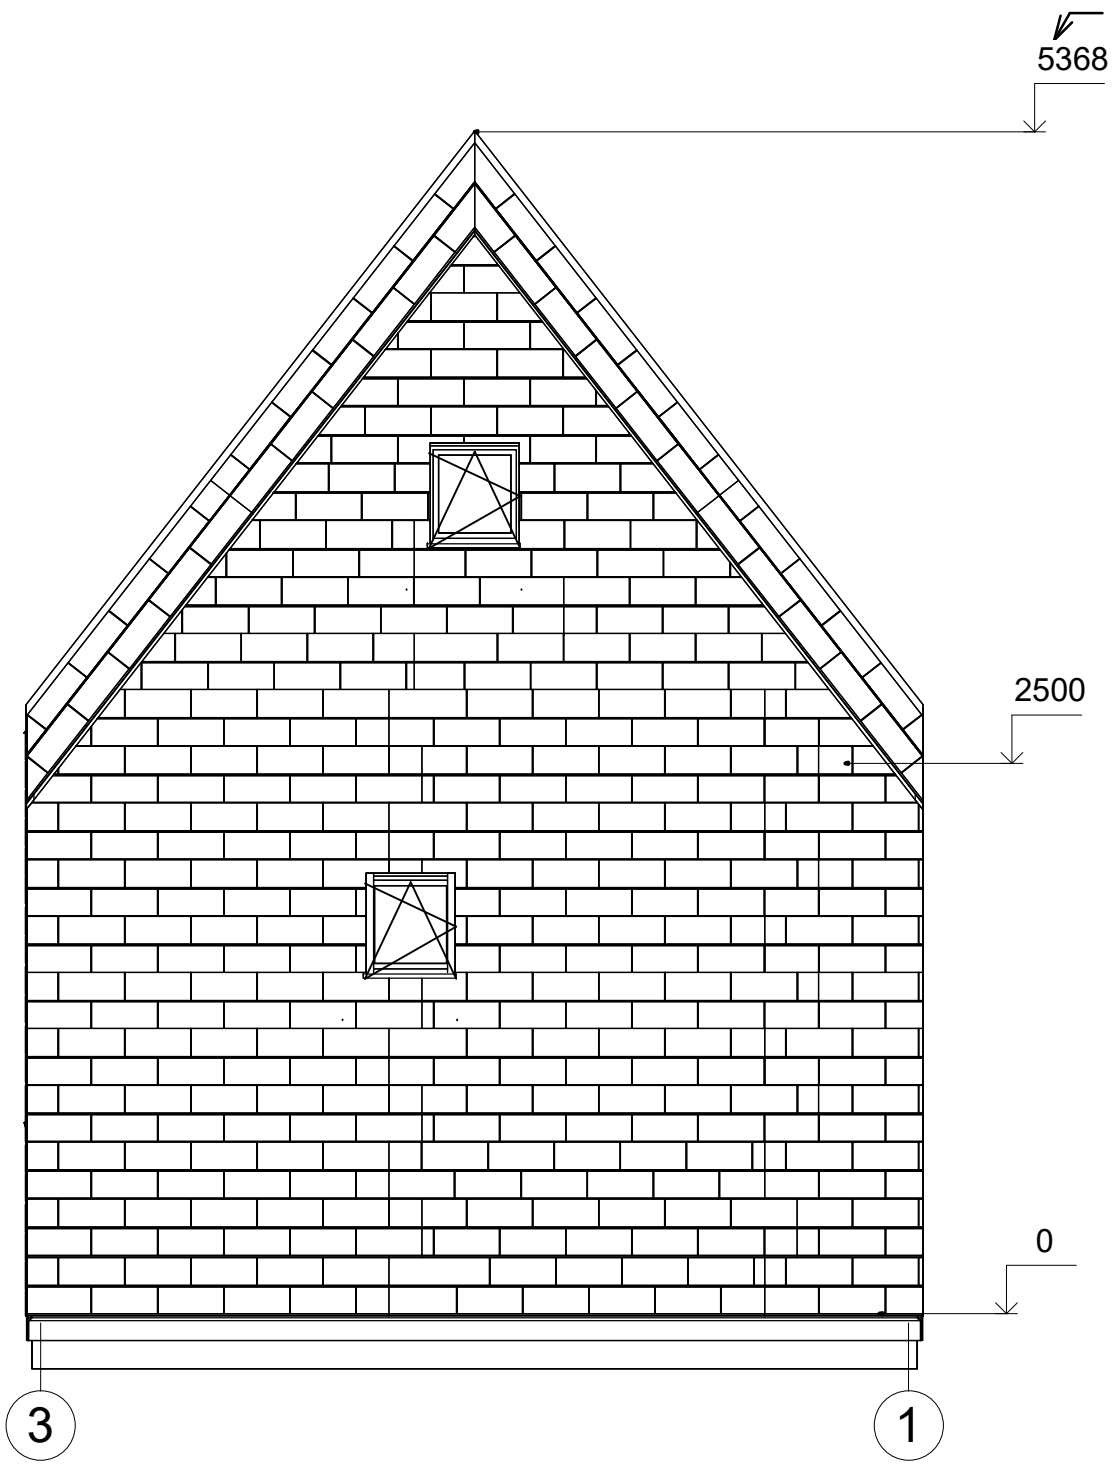

All interior area	28.8 m2	Profile	S100_A2		Project	V1_A2_THERMO_4x5.3_S100	Scale
All roof area	35.0 m2	All terrace	1.7 m2	7/13/2023 9:14:45 AM	Drawing name	FACADE 31	1 : 35

FACADE

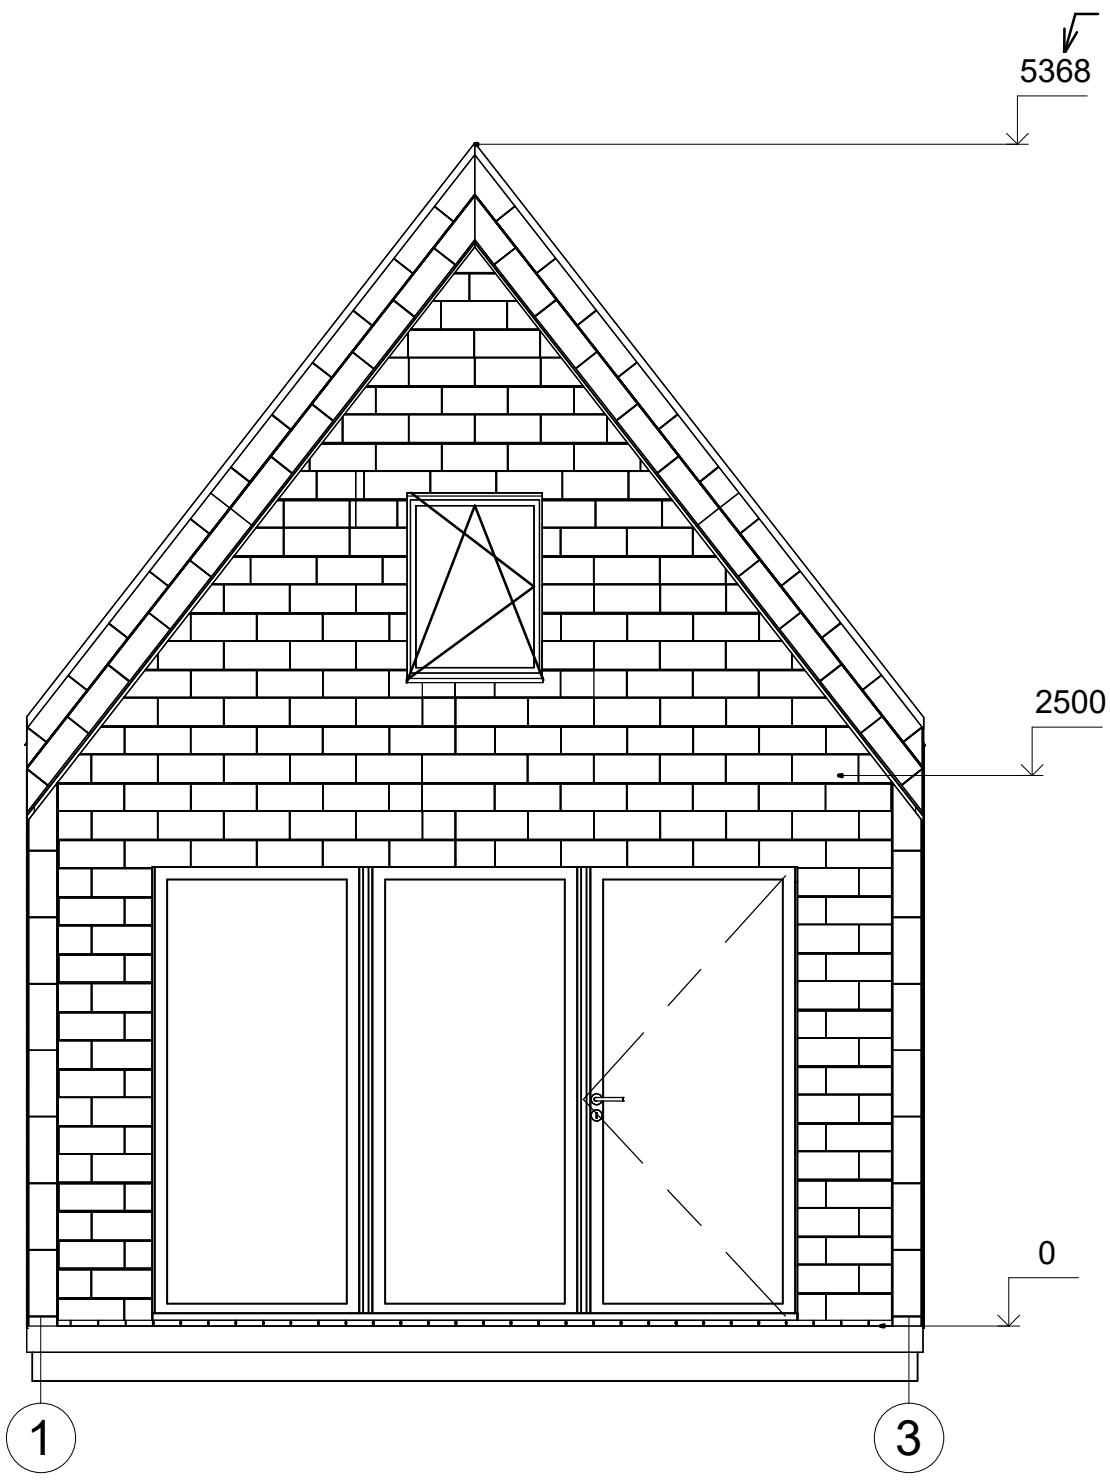

All interior area	28.8 m2	Profile	S100_A2		Project	V1_A2_THERMO_4x5.3_S100	Scale
All roof area	35.0 m2	All terrace	1.7 m2	7/13/2023 9:14:46 AM	Drawing name	FACADE 13	1 : 35

FACADE

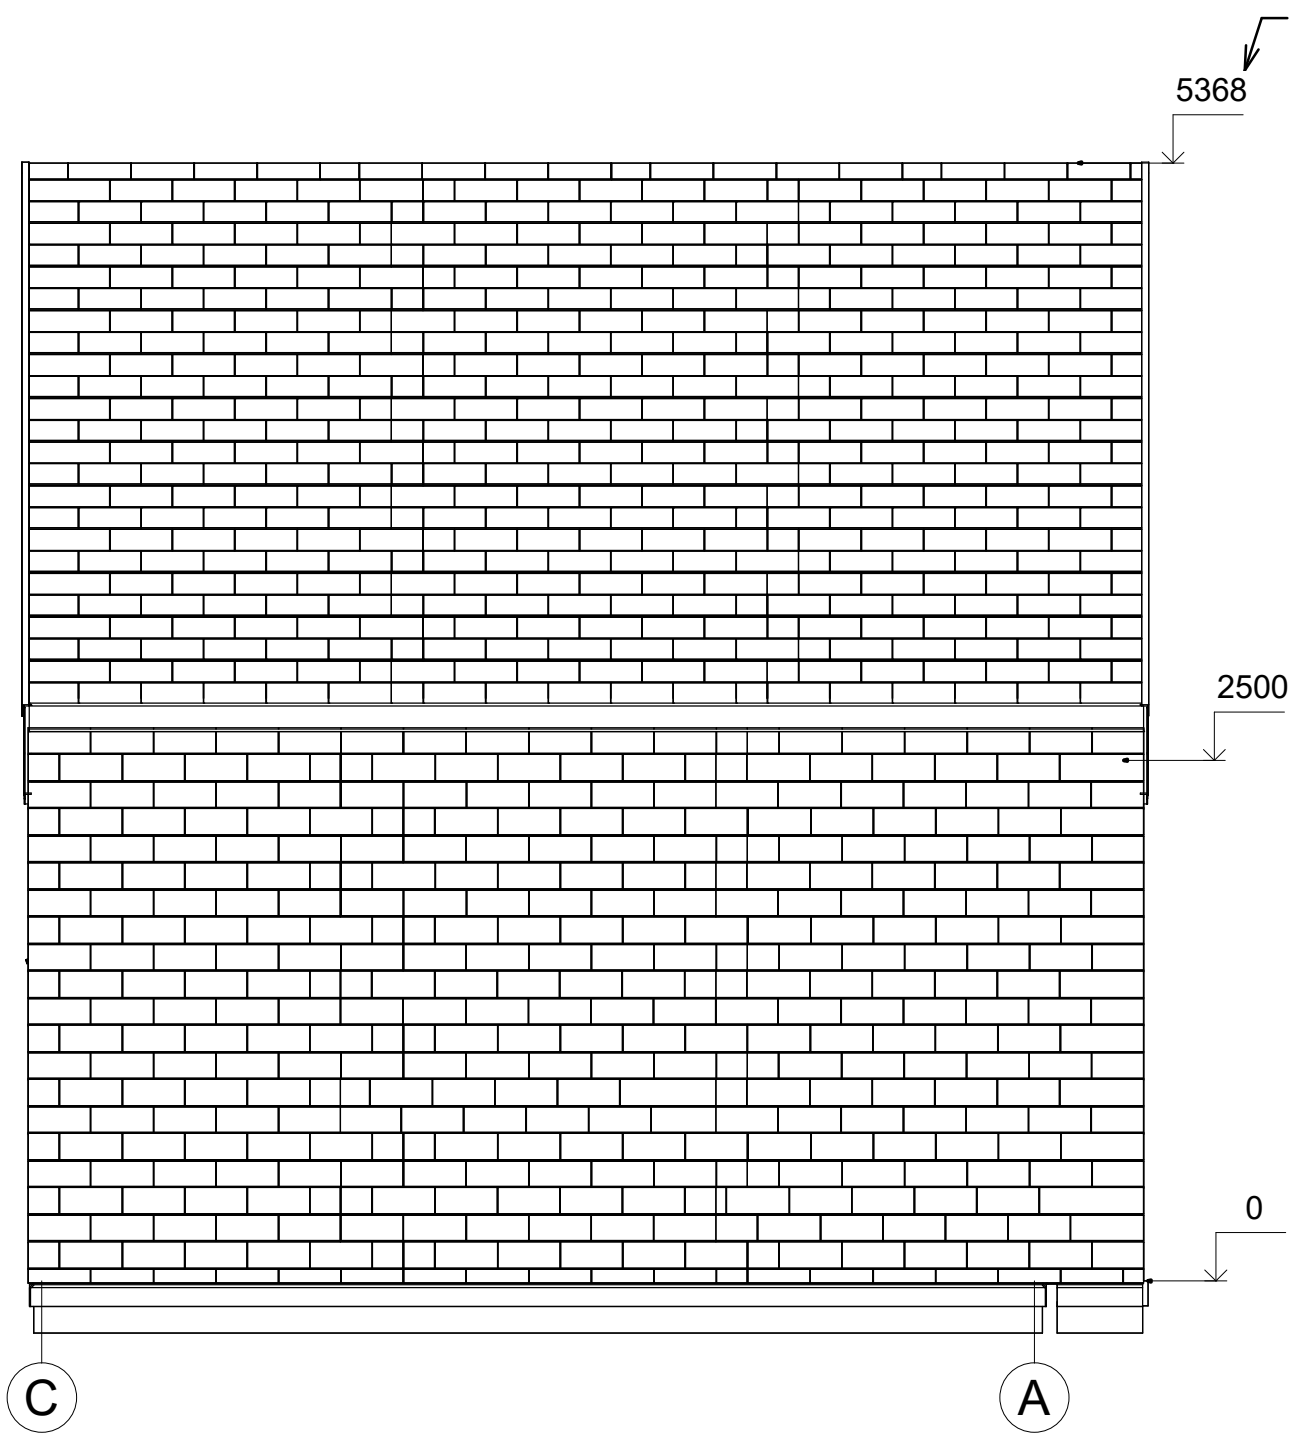

All interior area	28.8 m2	Profile	S100_A2		Project	V1_A2_THERMO_4x5.3_S100
All roof area	35.0 m2	All terrace	1.7 m2	7/13/2023 9:14:47 AM	Drawing name	FACADE CA

Scale: 1 : 37

PLAN DE COUPE

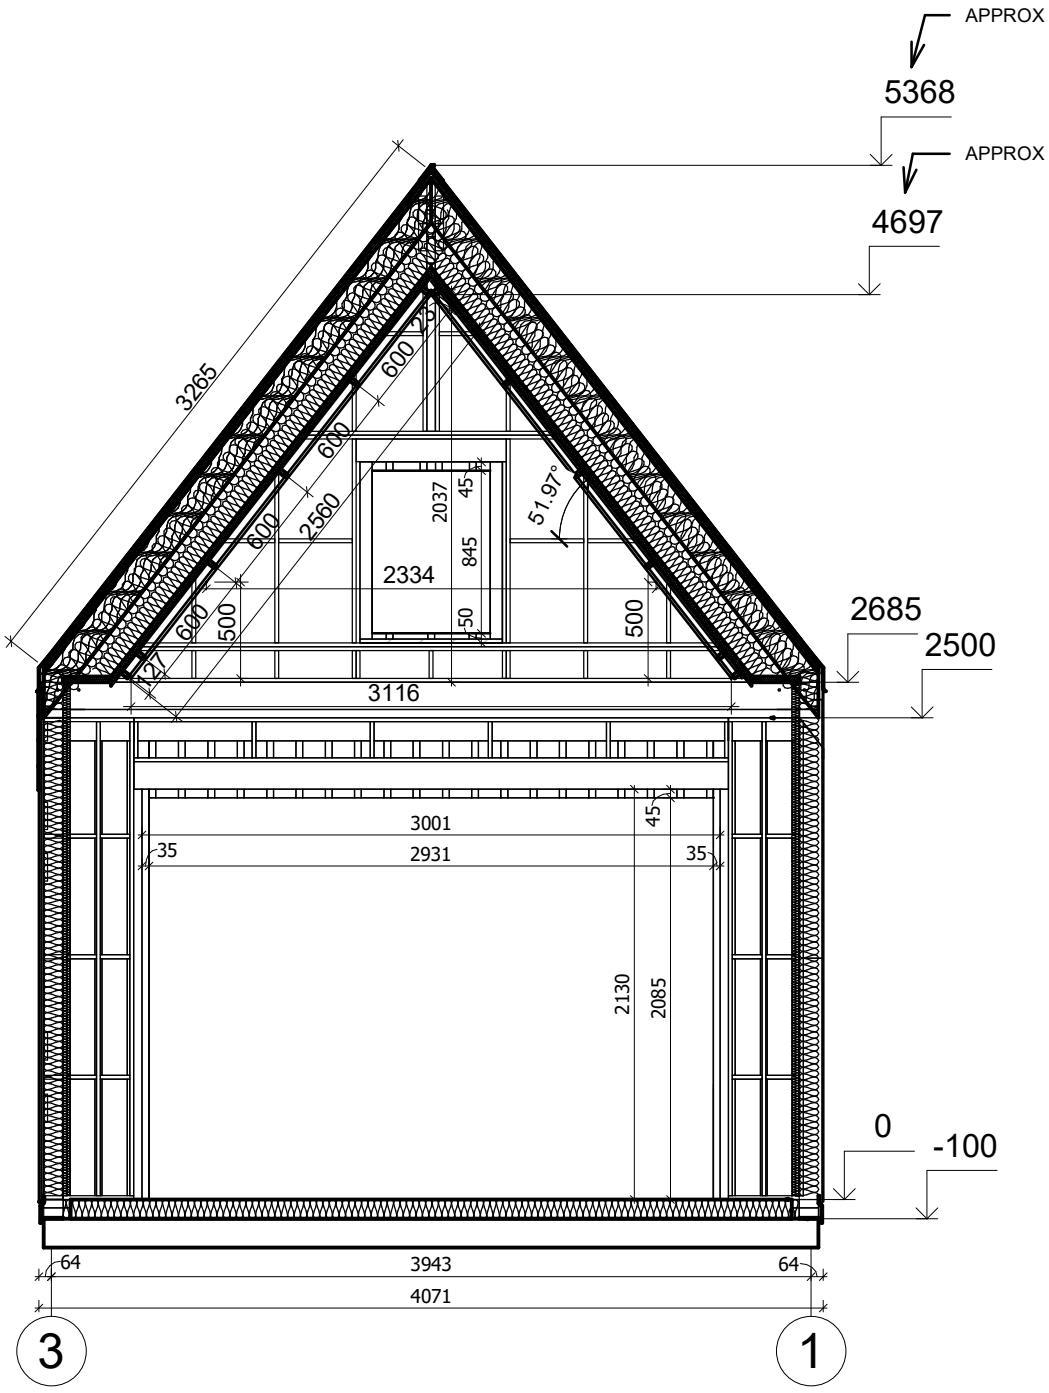

All interior area	28.8 m2	Profile	S100_A2		Project	V1_A2_THERMO_4x5.3_S100	Scale
All roof area	35.0 m2	All terrace	1.7 m2	7/13/2023 4:55:00 AM	Drawing name	VERTICAL SECTION A-31	1 : 40

PLAN DE COUPE

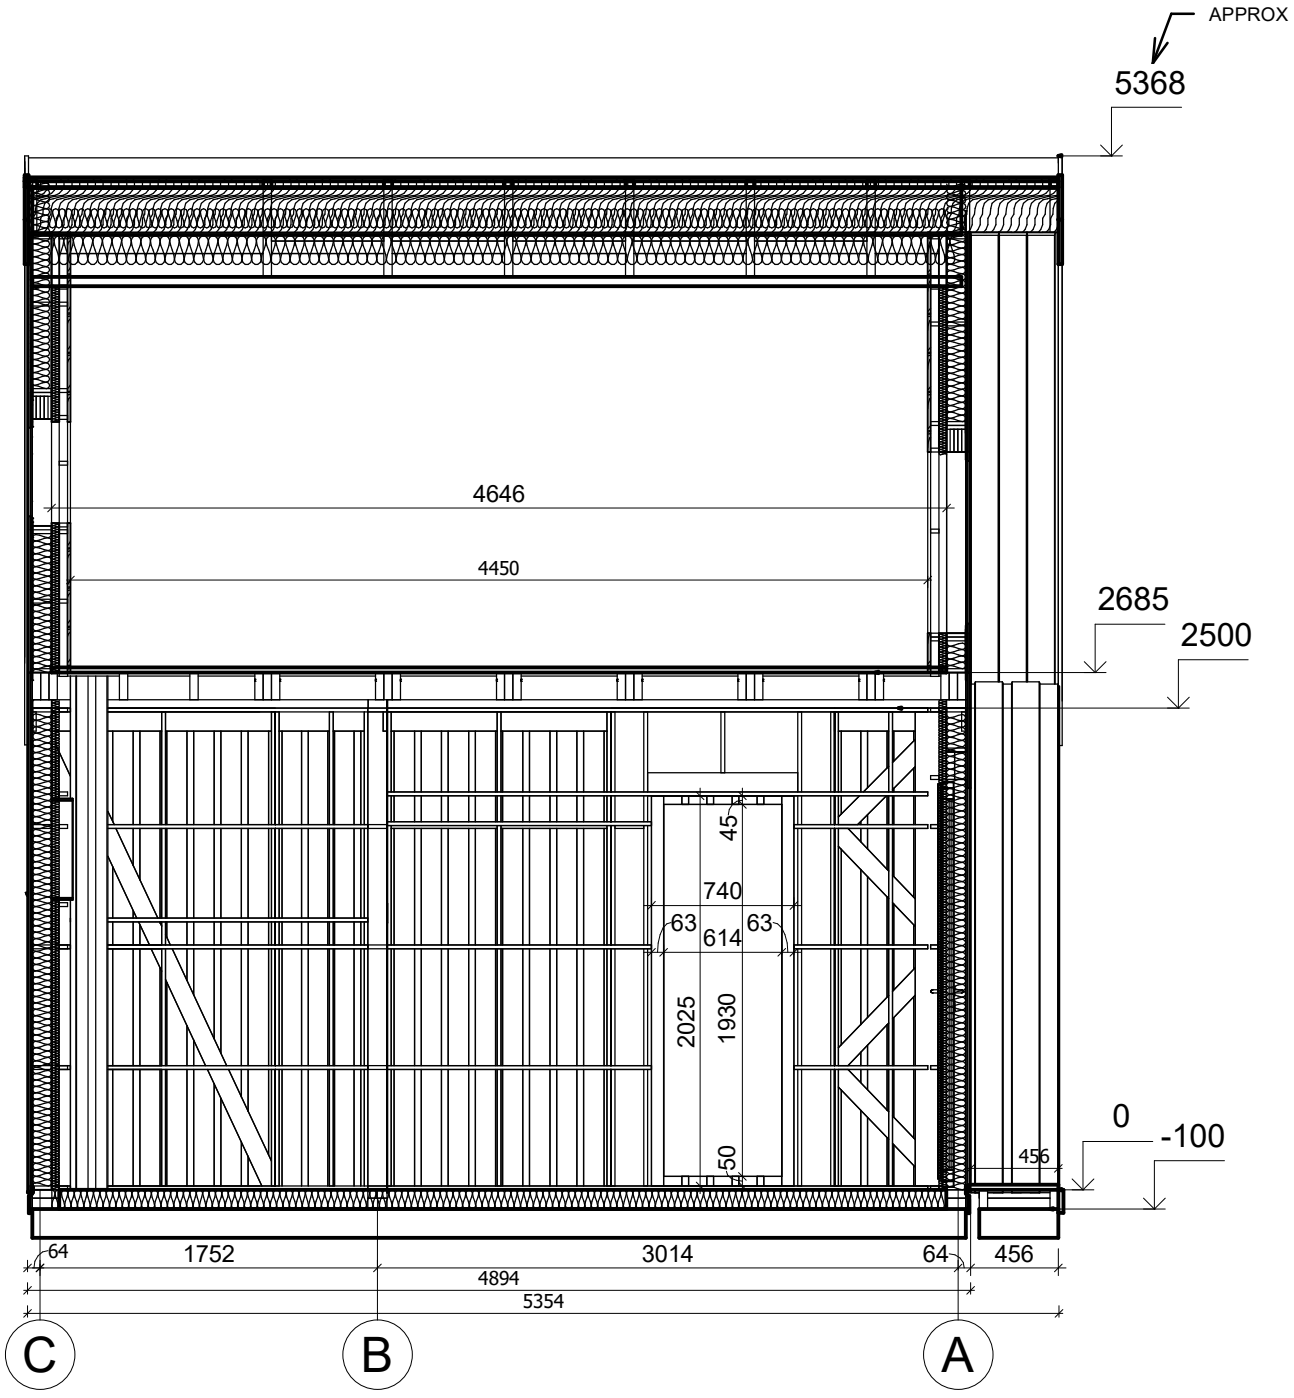

All interior area	28.8 m2	Profile	S100_A2		Project	V1_A2_THERMO_4x5.3_S100	Scale
All roof area	35.0 m2	All terrace	1.7 m2	7/13/2023 4:55:01 AM	Drawing name	VERTICAL SECTION 3-CA	1 : 40