CHALET PRO

Maison 150 m² en bois kit RE2020 avec permis de construire GRASSE V9_A1 14 x 7 m, MAISON KIT EN RE2020 AVEC PERMIS DE CONSTRUIRE, Système d'isolation PRO + menuiseries PVC triple vitrage + façade peinte en trois couches + livraison

Produit #V9_A1_14x7_DOMMIESZKALNYWSTANIEPODSTAWOWYM_WT2021_Systemociepleń

55100.00 €

~~57900.00 €~~ / Economisez : 2800.00 €

Le prix sans options le plus bas pendant 30 derniers jours **57900.00 €**

Le prix valable 15 jours

https://chaletpro.fr/maison-150-m2-en-bois-kit-re2020-avec-permis-de-construire-grasse-v9-a1

Tel.: 04 85 44 00 20
Email: ventes@chaletpro.fr
www.chaletpro.fr

PLAN DE RDC

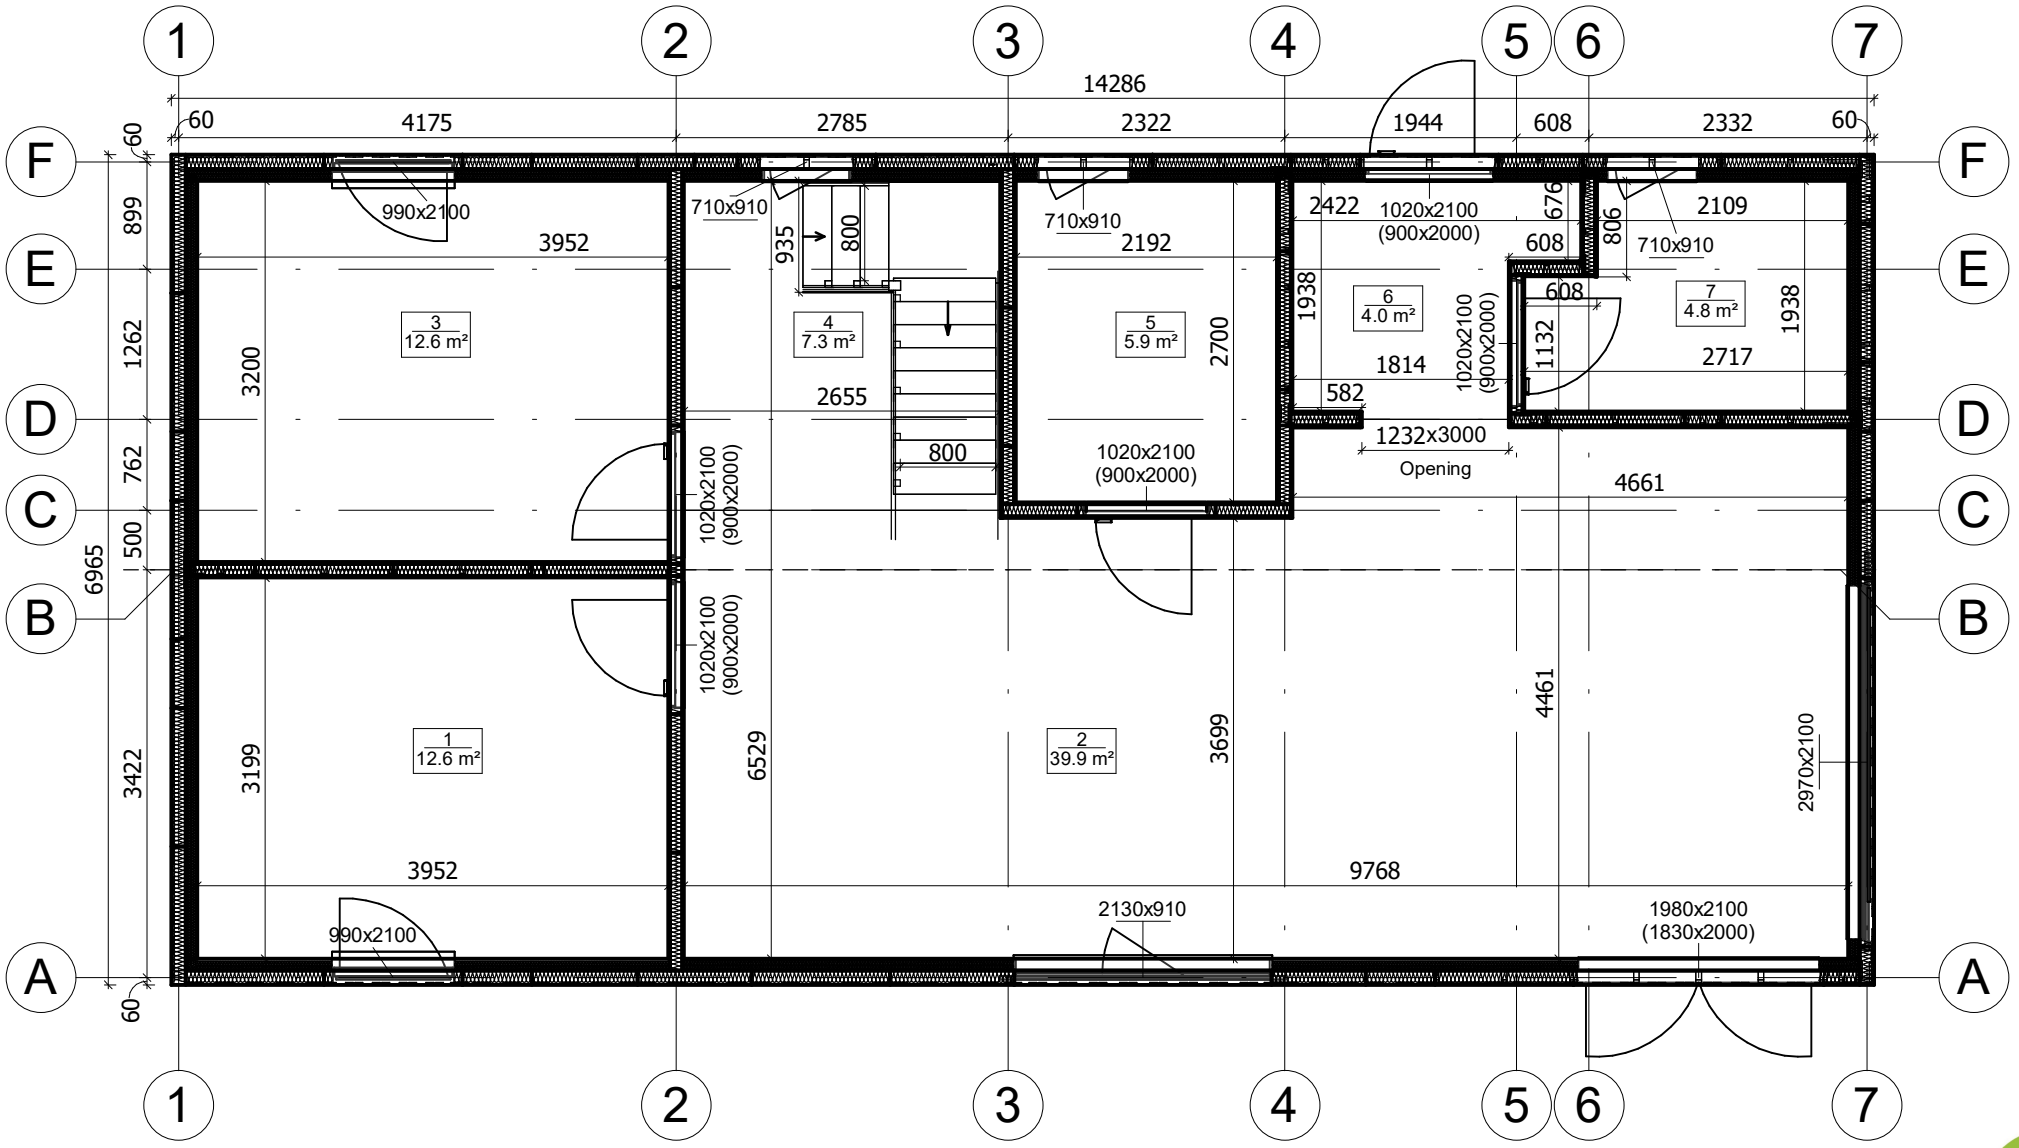

All interior area	149.8 m2	Profile	S100_A1	Project	V9_A1_PRO_14.2x6.9_S100
All roof area	141.9 m2	All terrace	2026-07-25 06:28:05	Drawing name	1 FLOOR PLAN

Scale: 1 : 65

PLAN DE RDC

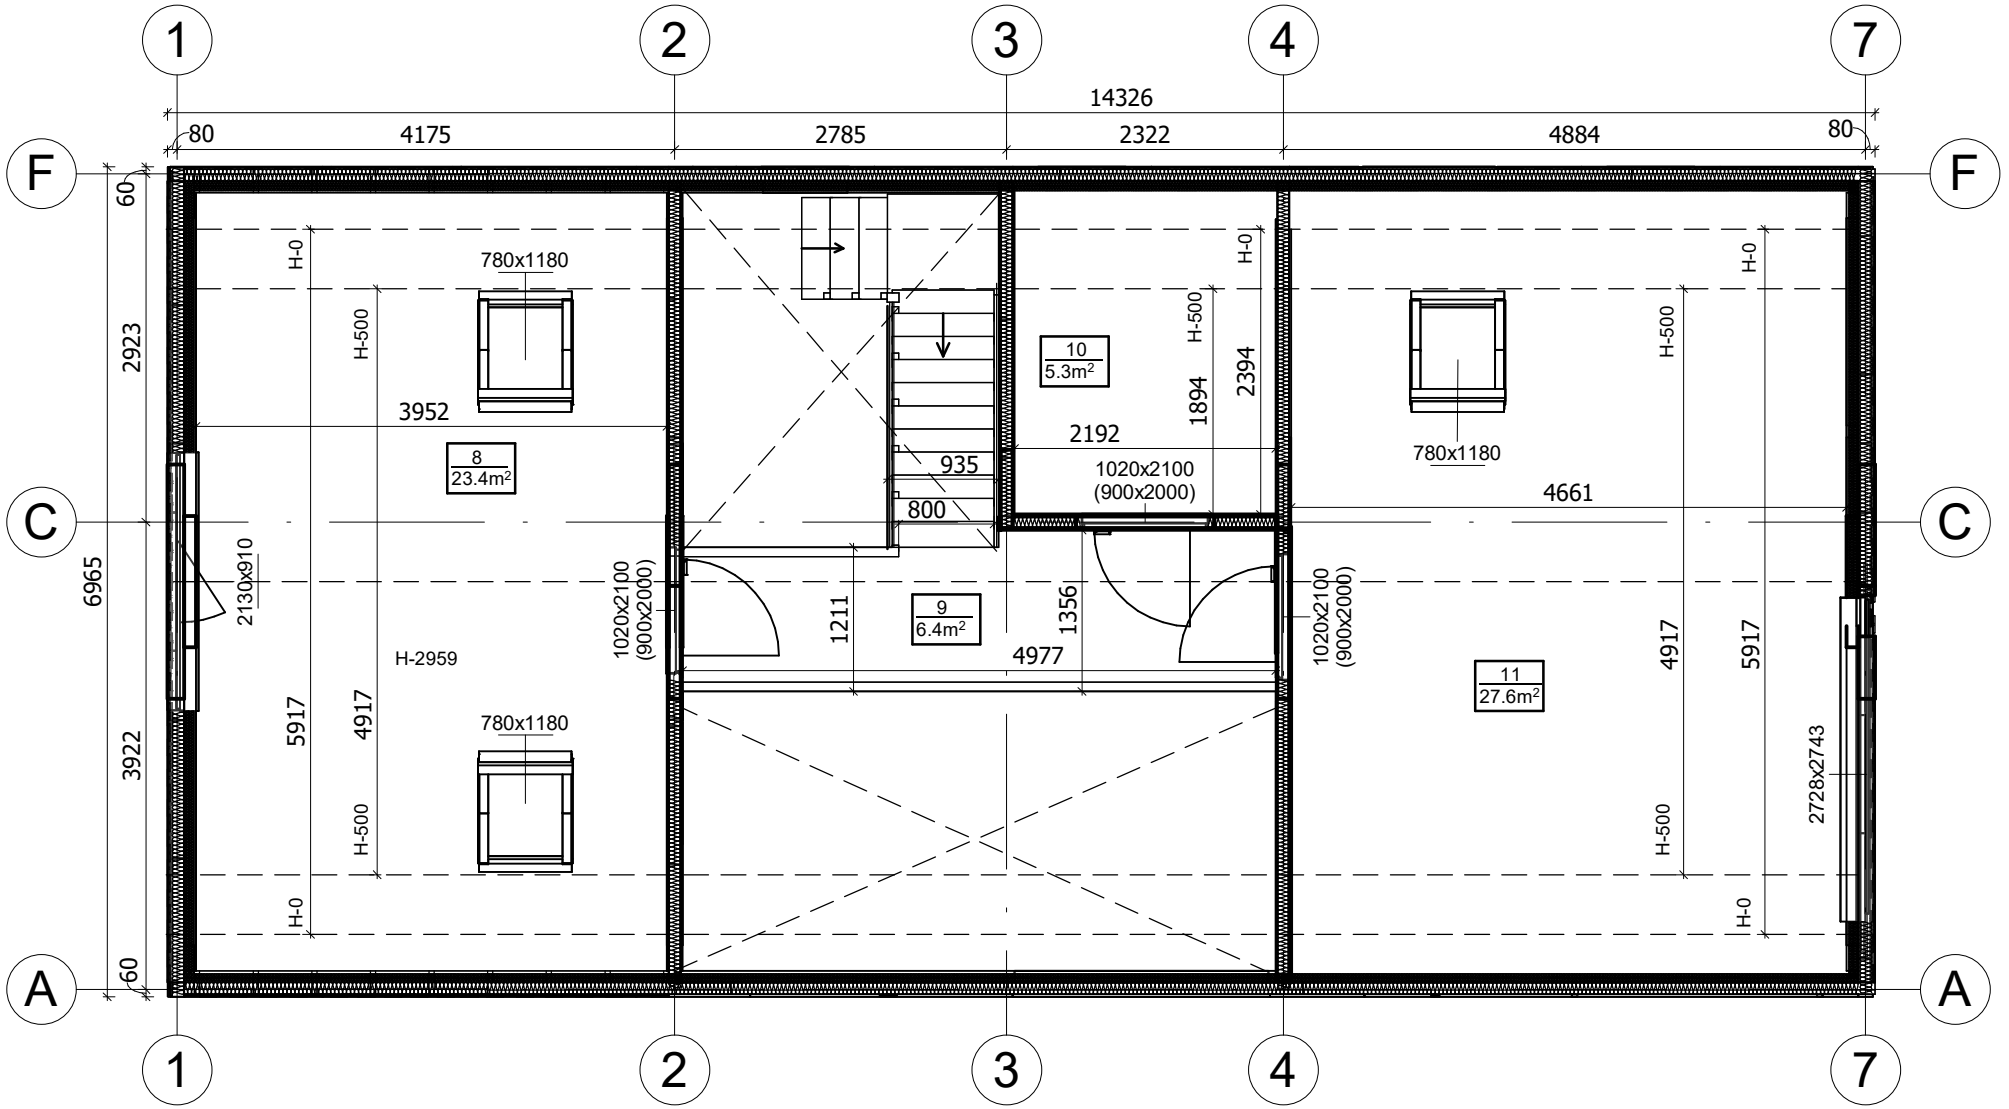

All interior area	149.8 m2	Profile	S100_A1		Project V9_A1_PRO_14.2x6.9_S100	Scale
All roof area	141.9 m2	All terrace		2026-07-25 06:28:08	Drawing name 2 FLOOR PLAN	1 : 65

All interior area	149.8 m2	Profile	S100_A1		Project	V9_A1_PRO_14.2x6.9_S100	Scale
All roof area	141.9 m2	All terrace		2026-07-25 06:30:48	Drawing name	3D VISUALIZATION	

All interior area	149.8 m2	Profile	S100_A1		Project	V9_A1_PRO_14.2x6.9_S100	Scale
All roof area	141.9 m2	All terrace		2026-07-25 06:30:53	Drawing name	3D VISUALIZATION	

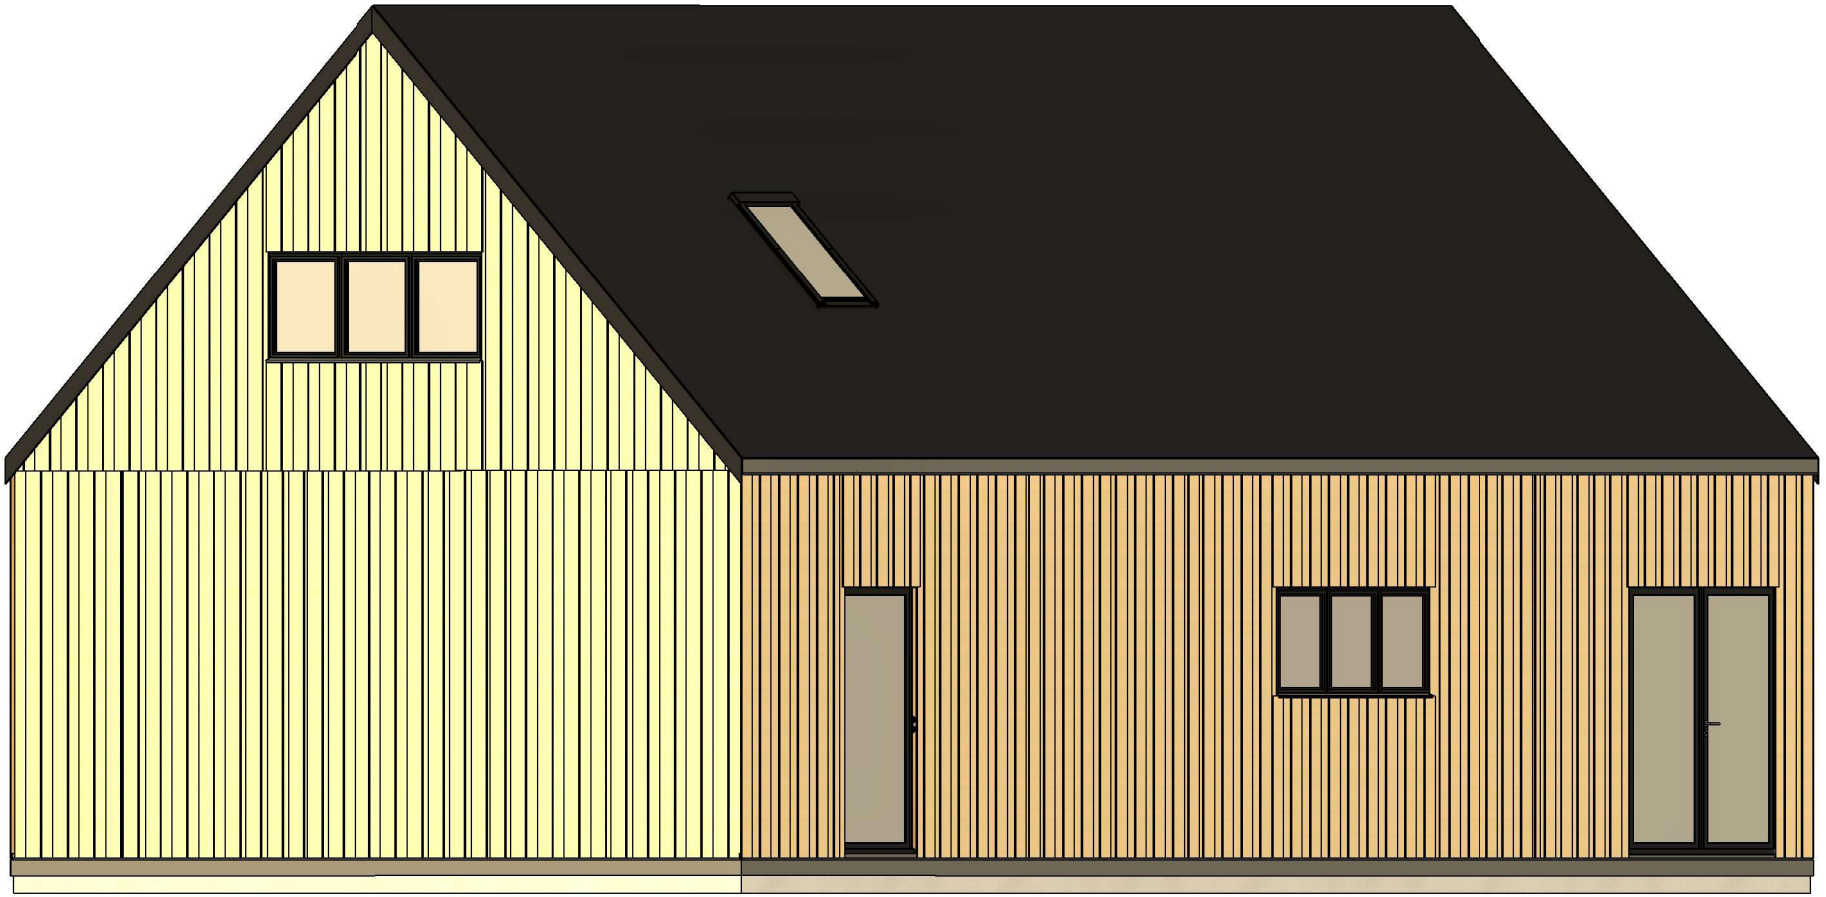

All interior area	149.8 m2	Profile	S100_A1		Project	V9_A1_PRO_14.2x6.9_S100	Scale
All roof area	141.9 m2	All terrace		2026-07-25 06:30:57	Drawing name	3D VISUALIZATION	

PLAN DE COUPE

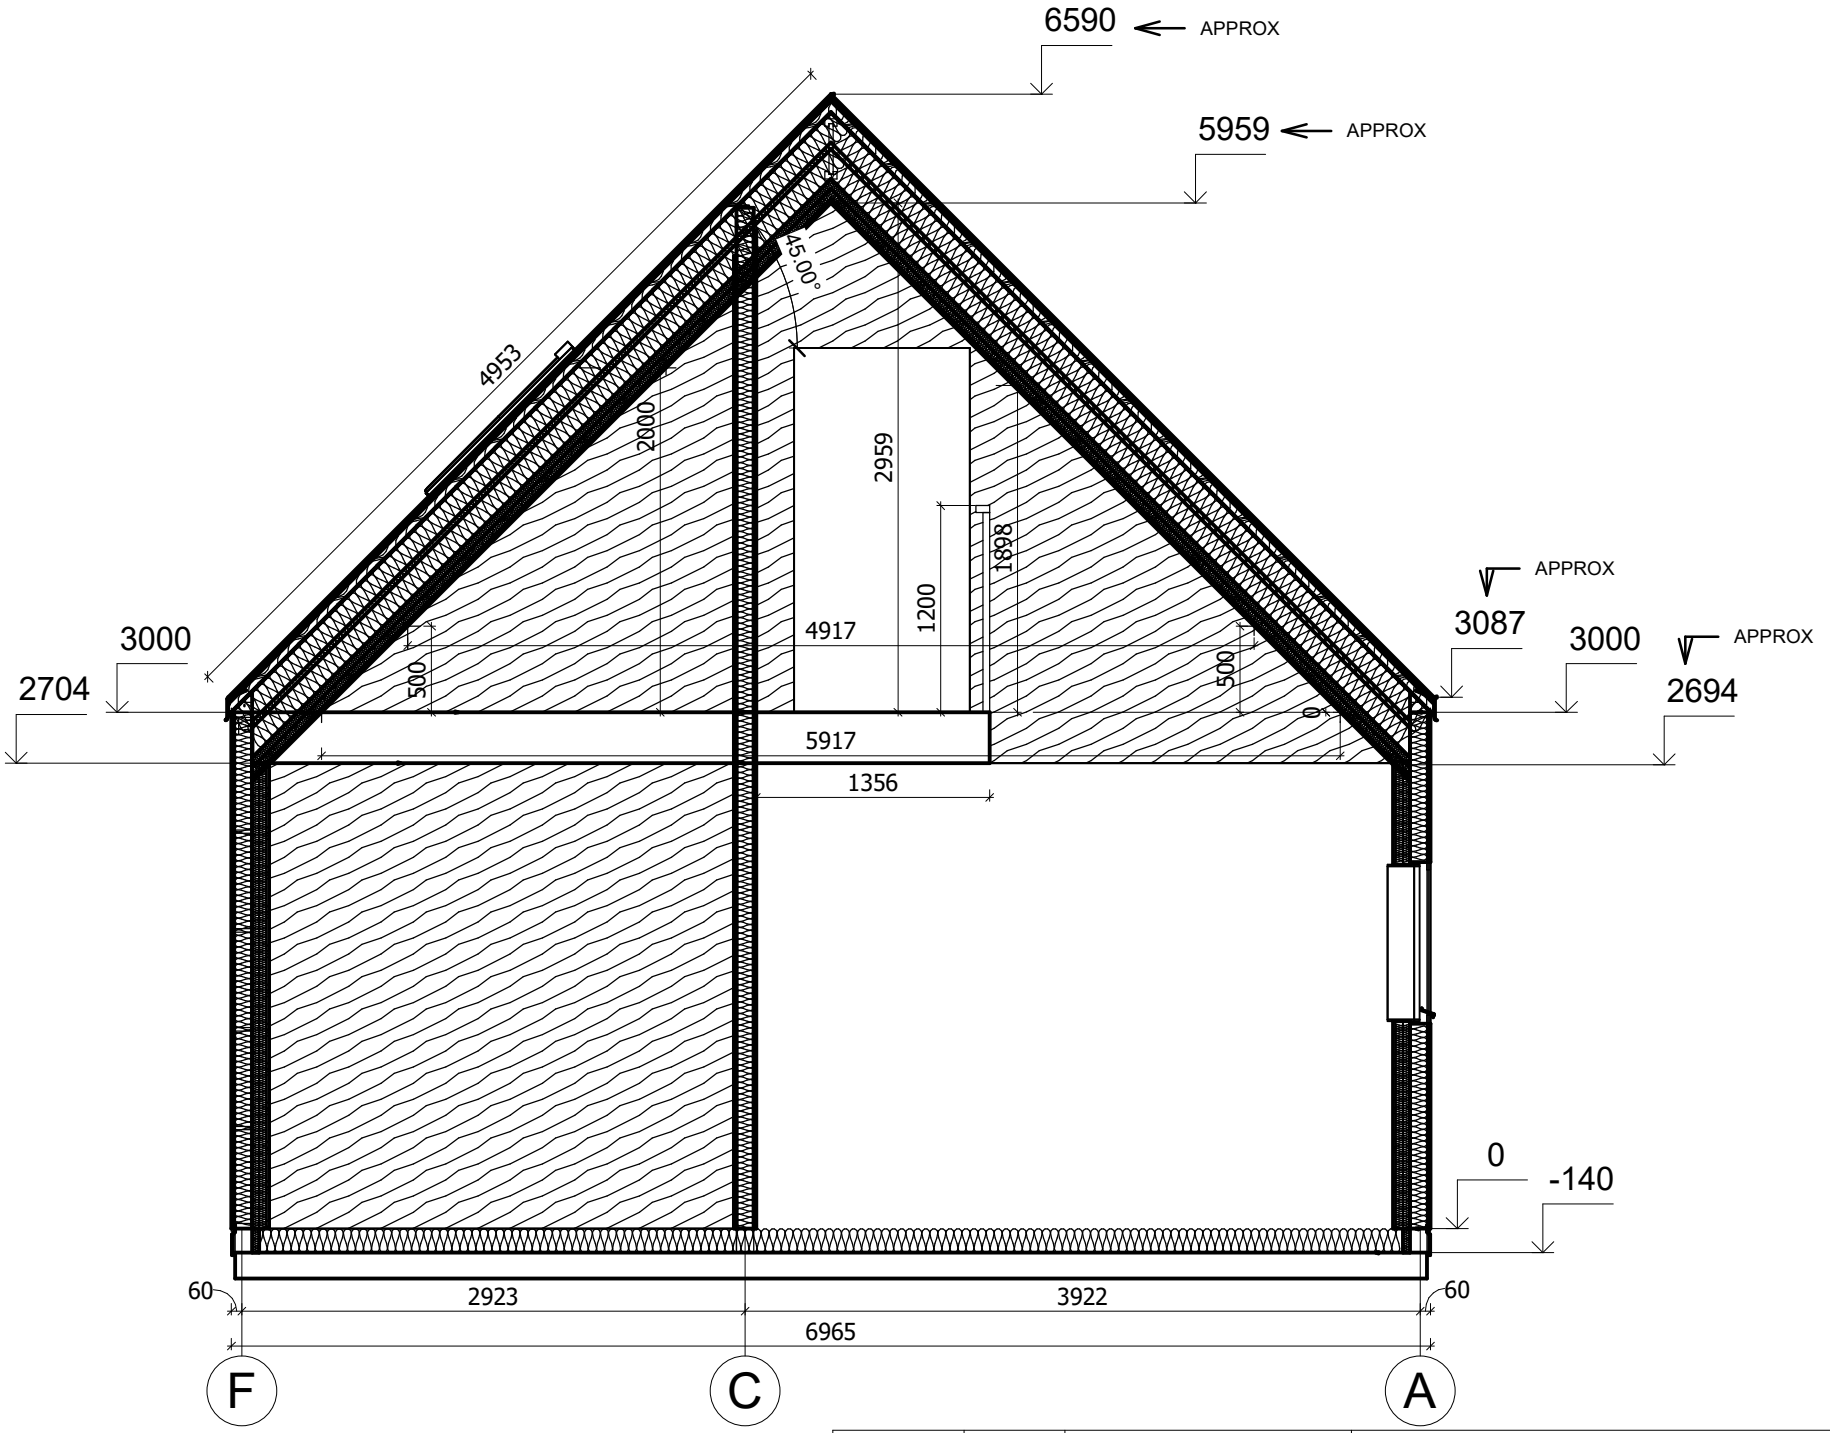

All interior area	149.8 m2	Profile	S100_A1		Project	V9_A1_PRO_14.2x6.9_S100	Scale
All roof area	141.9 m2	All terrace		2026-07-25 06:41:26	Drawing name	VERTICAL SECTION 4-FA	1 : 45