Maison 150 m² en bois kit RE2020 avec permis de construire GRASSE V9_A1 14 x 7 m, MAISON MONTÉE EN RE2020 AVEC PERMIS DE CONSTRUIRE ET GARANTIE DÉCENNALE, Système d’isolation PRO + menuiseries PVC triple vitrage + façade peinte en trois couches + couverture de toiture + kit de gouttière + livraison et montage du kit

86900.00 €

https://chaletpro.fr/maison-150-m2-en-bois-kit-re2020-avec-permis-de-construire-grasse-v9-a1

Produit #V9_A1_14x7_DOMMIESZKALNYWSTANIESUROWYMZAMKNIĘTYM_WT2021_Ciepłapł

Tel.: 04 85 44 00 20
Email: ventes@chaletpro.fr
www.chaletpro.fr

PLAN DE RDC

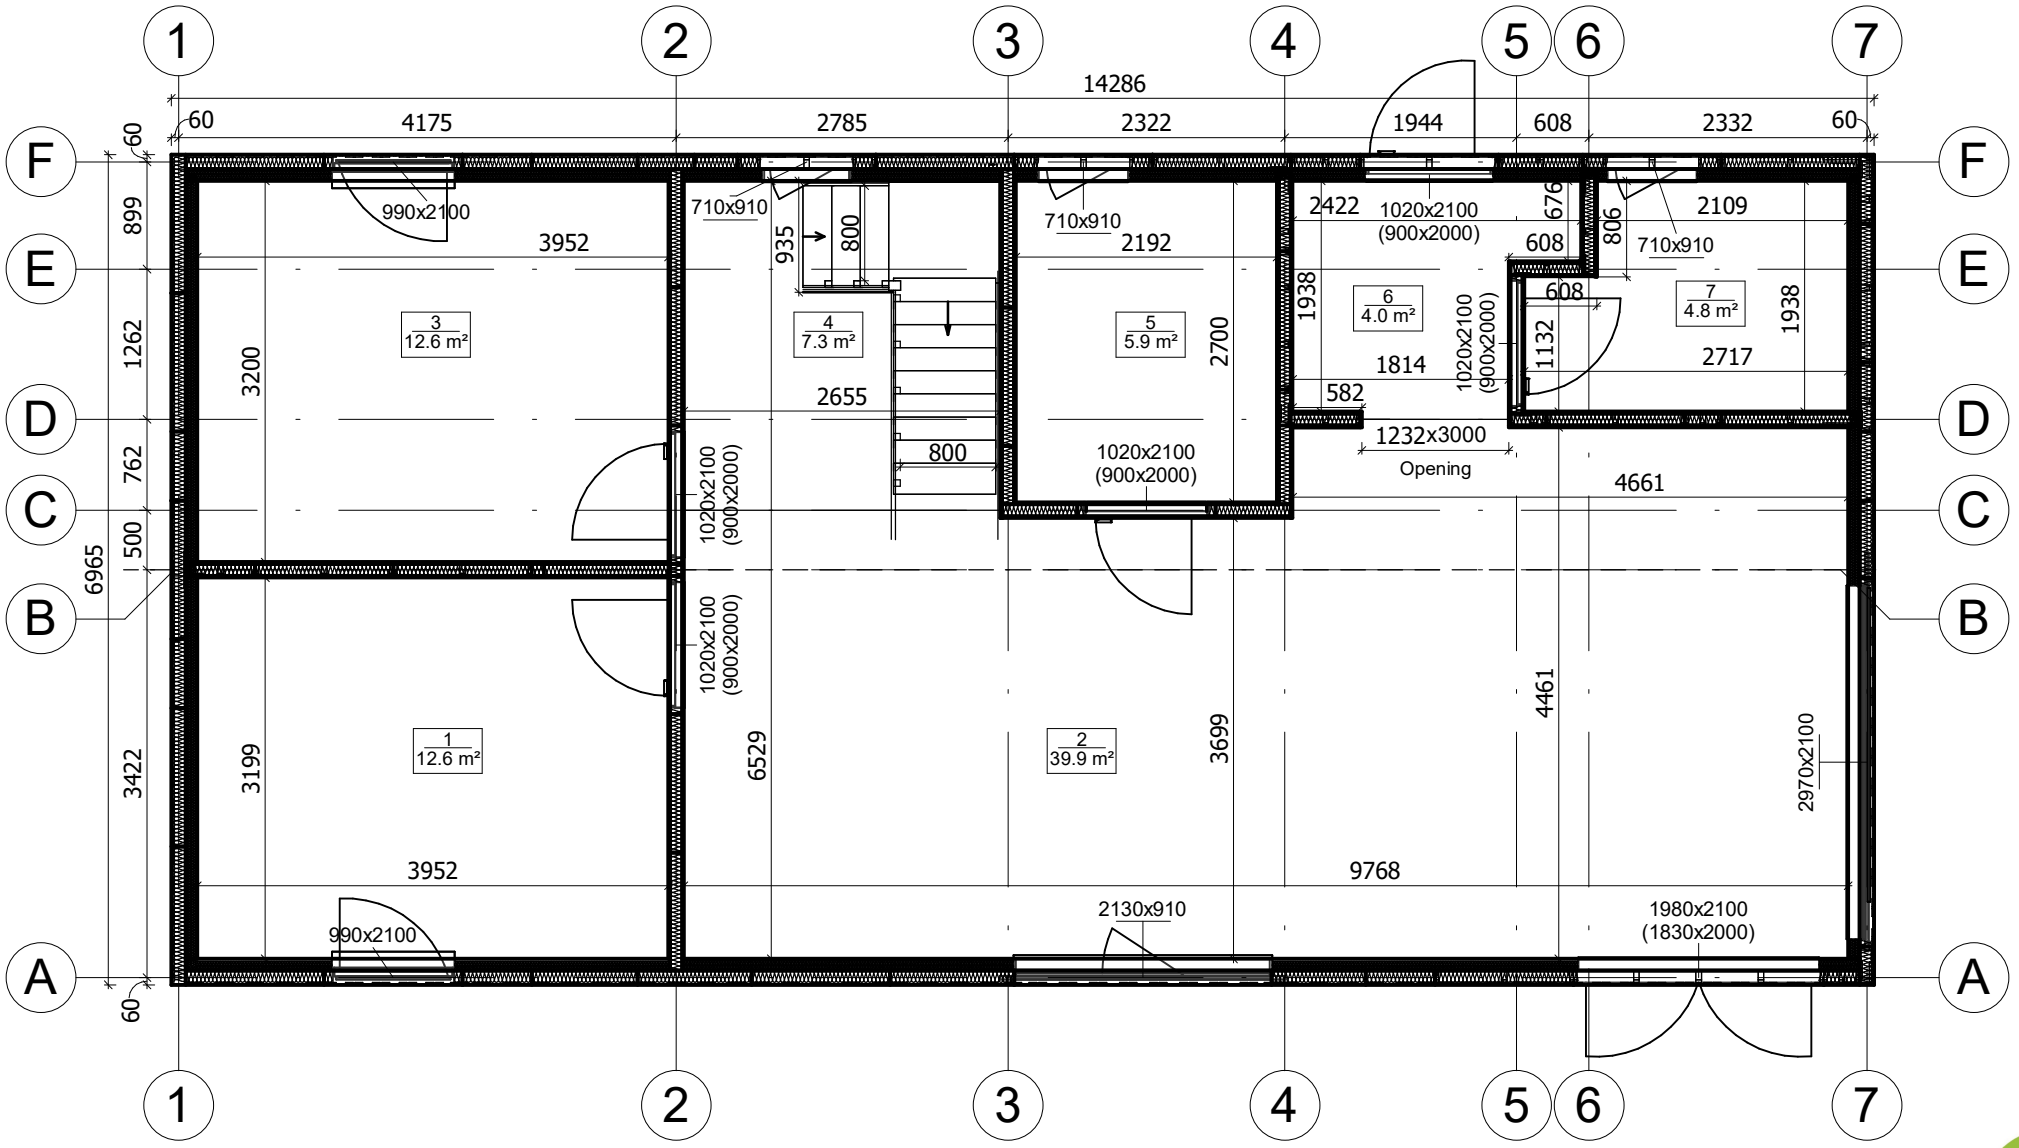

All interior area	149.8 m2	Profile	S100_A1	Project	V9_A1_PRO_14.2x6.9_S100
All roof area	141.9 m2	All terrace	2026-07-25 06:28:05	Drawing name	1 FLOOR PLAN

Scale: 1 : 65

PLAN DE RDC

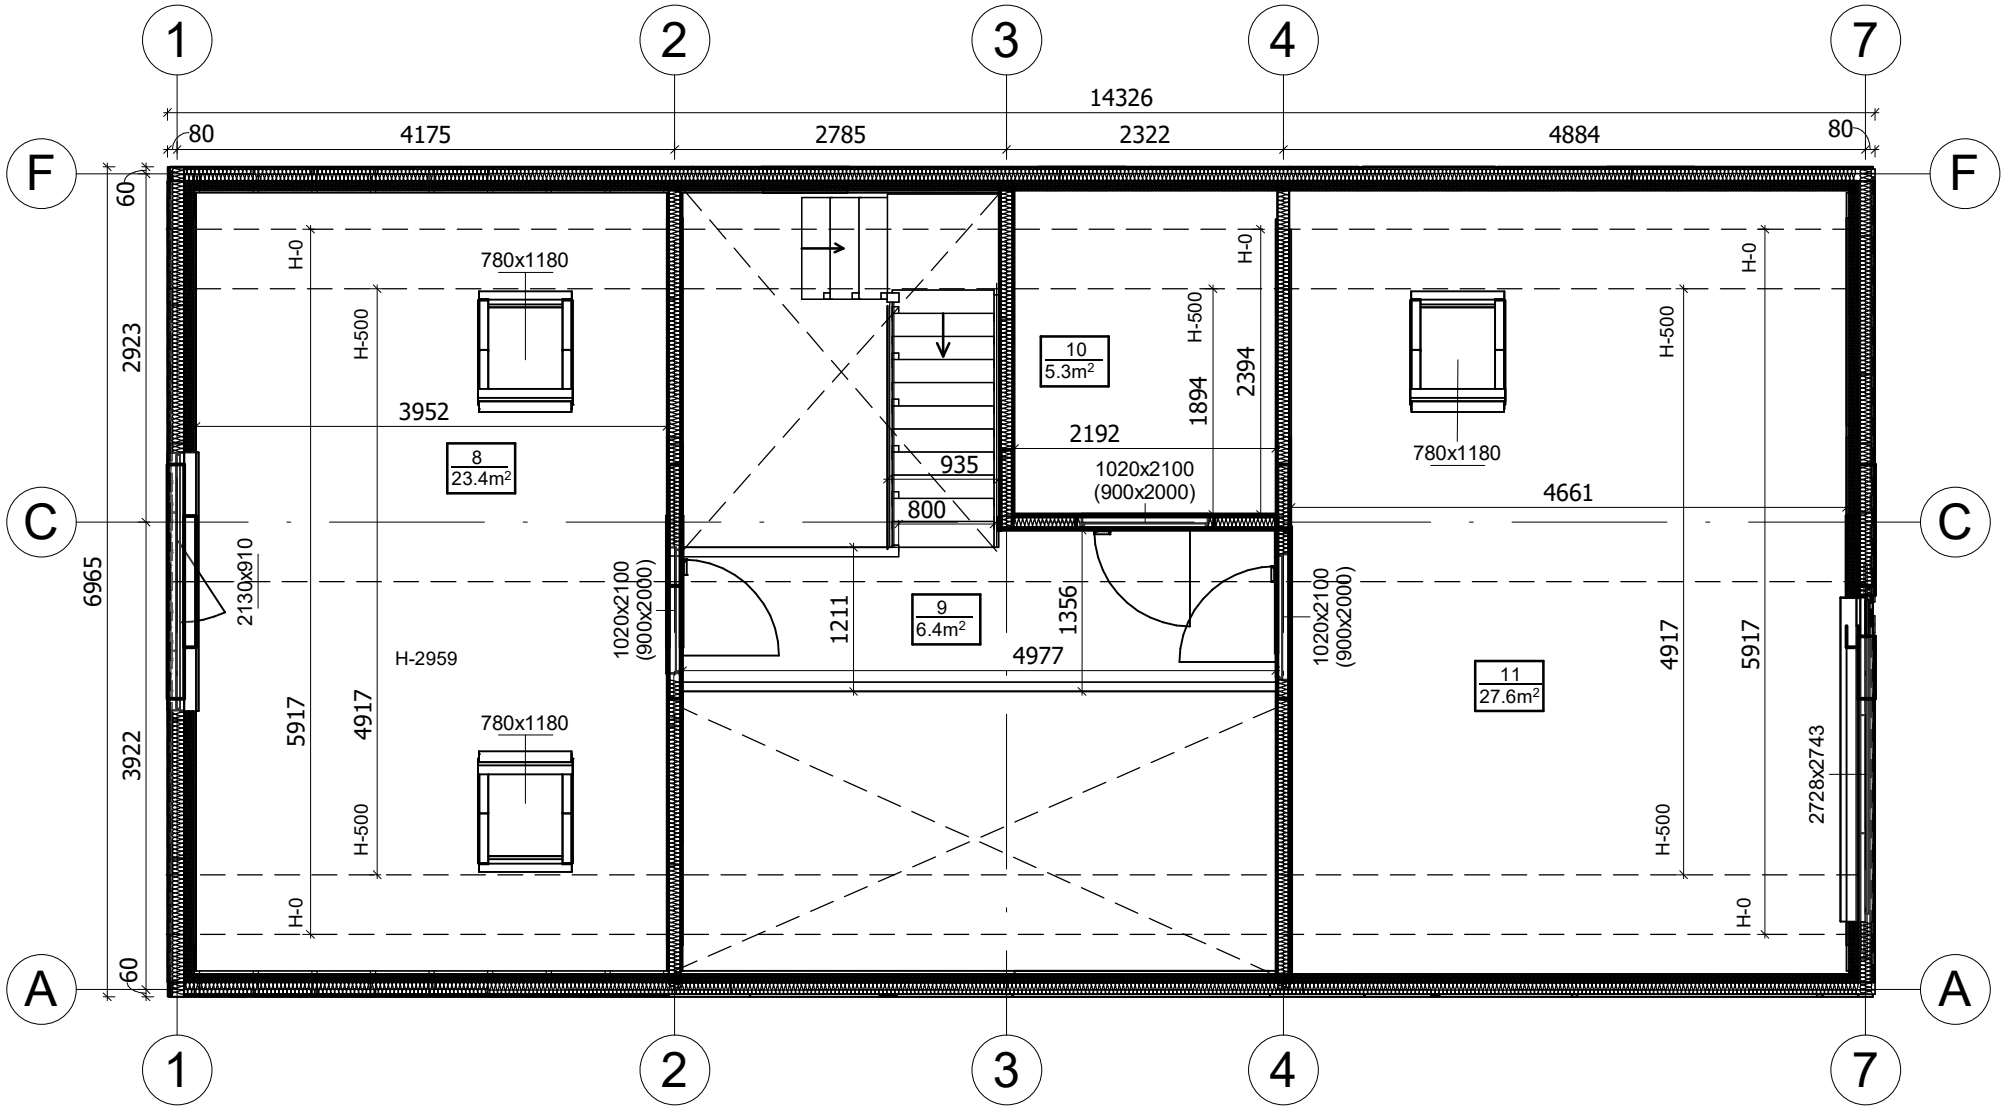

All interior area	149.8 m2	Profile	S100_A1		Project V9_A1_PRO_14.2x6.9_S100	Scale
All roof area	141.9 m2	All terrace		2026-07-25 06:28:08	Drawing name 2 FLOOR PLAN	1 : 65

All interior area	149.8 m2	Profile	S100_A1		Project	V9_A1_PRO_14.2x6.9_S100	Scale
All roof area	141.9 m2	All terrace		2026-07-25 06:30:48	Drawing name	3D VISUALIZATION	

All interior area	149.8 m2	Profile	S100_A1		Project	V9_A1_PRO_14.2x6.9_S100	Scale
All roof area	141.9 m2	All terrace		2026-07-25 06:30:53	Drawing name	3D VISUALIZATION	

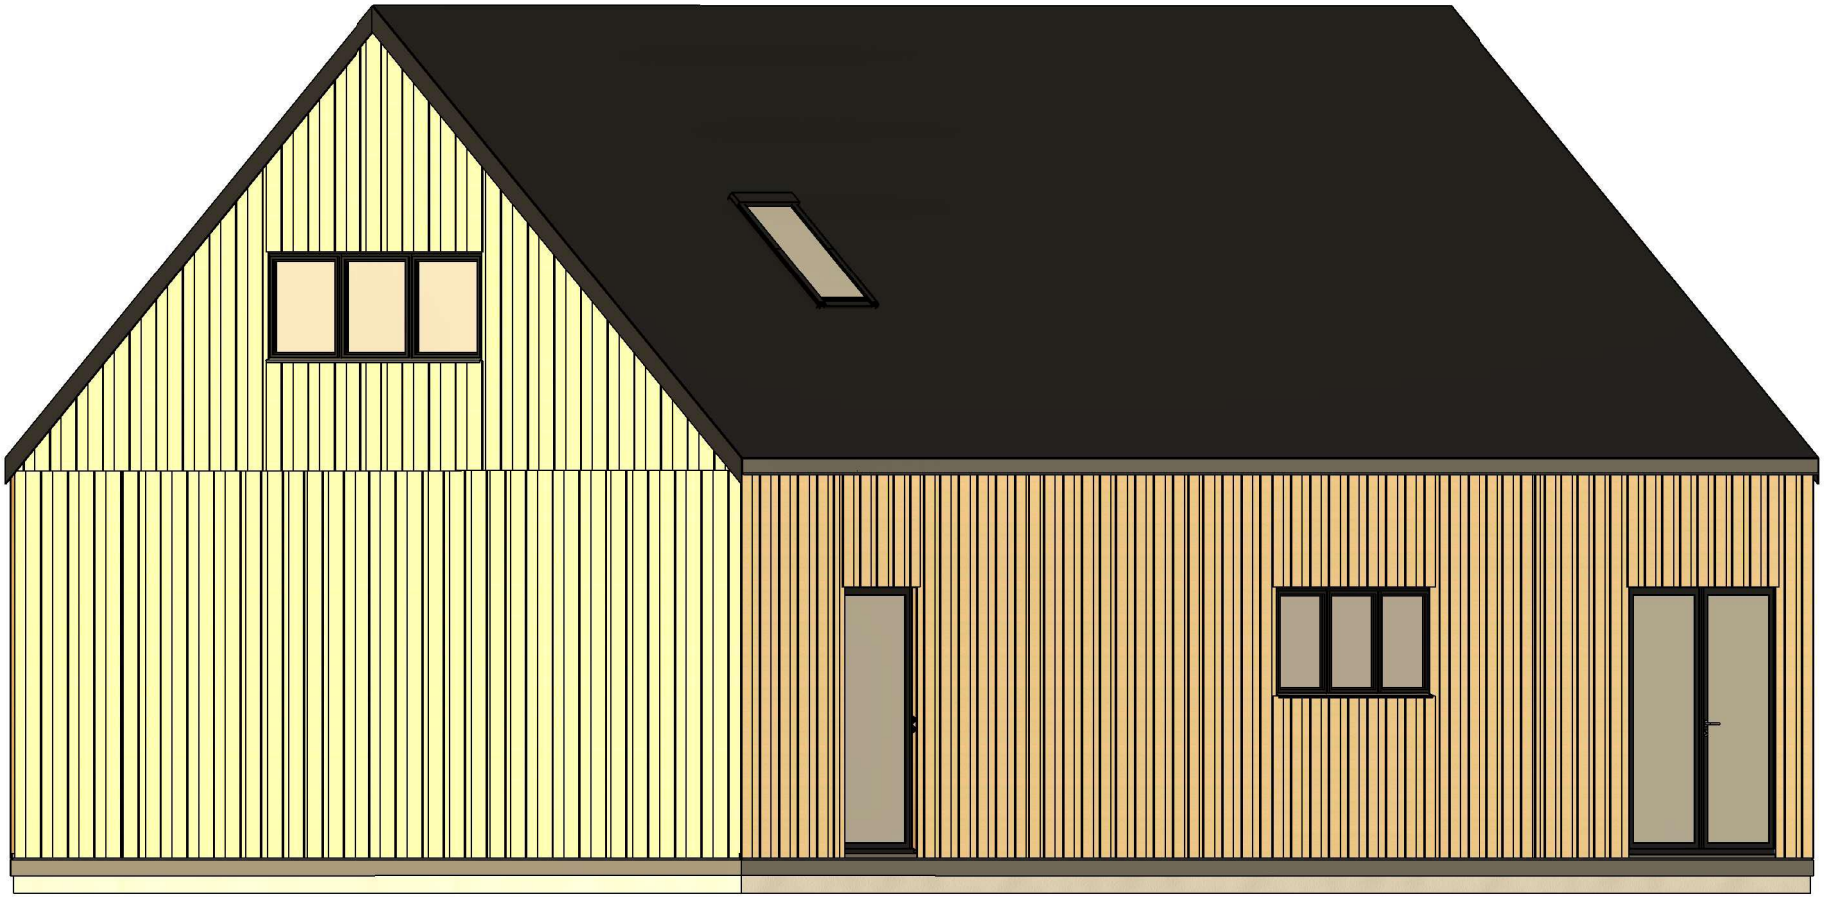

All interior area	149.8 m2	Profile	S100_A1		Project	V9_A1_PRO_14.2x6.9_S100	Scale
All roof area	141.9 m2	All terrace		2026-07-25 06:30:57	Drawing name	3D VISUALIZATION	

PLAN DE COUPE

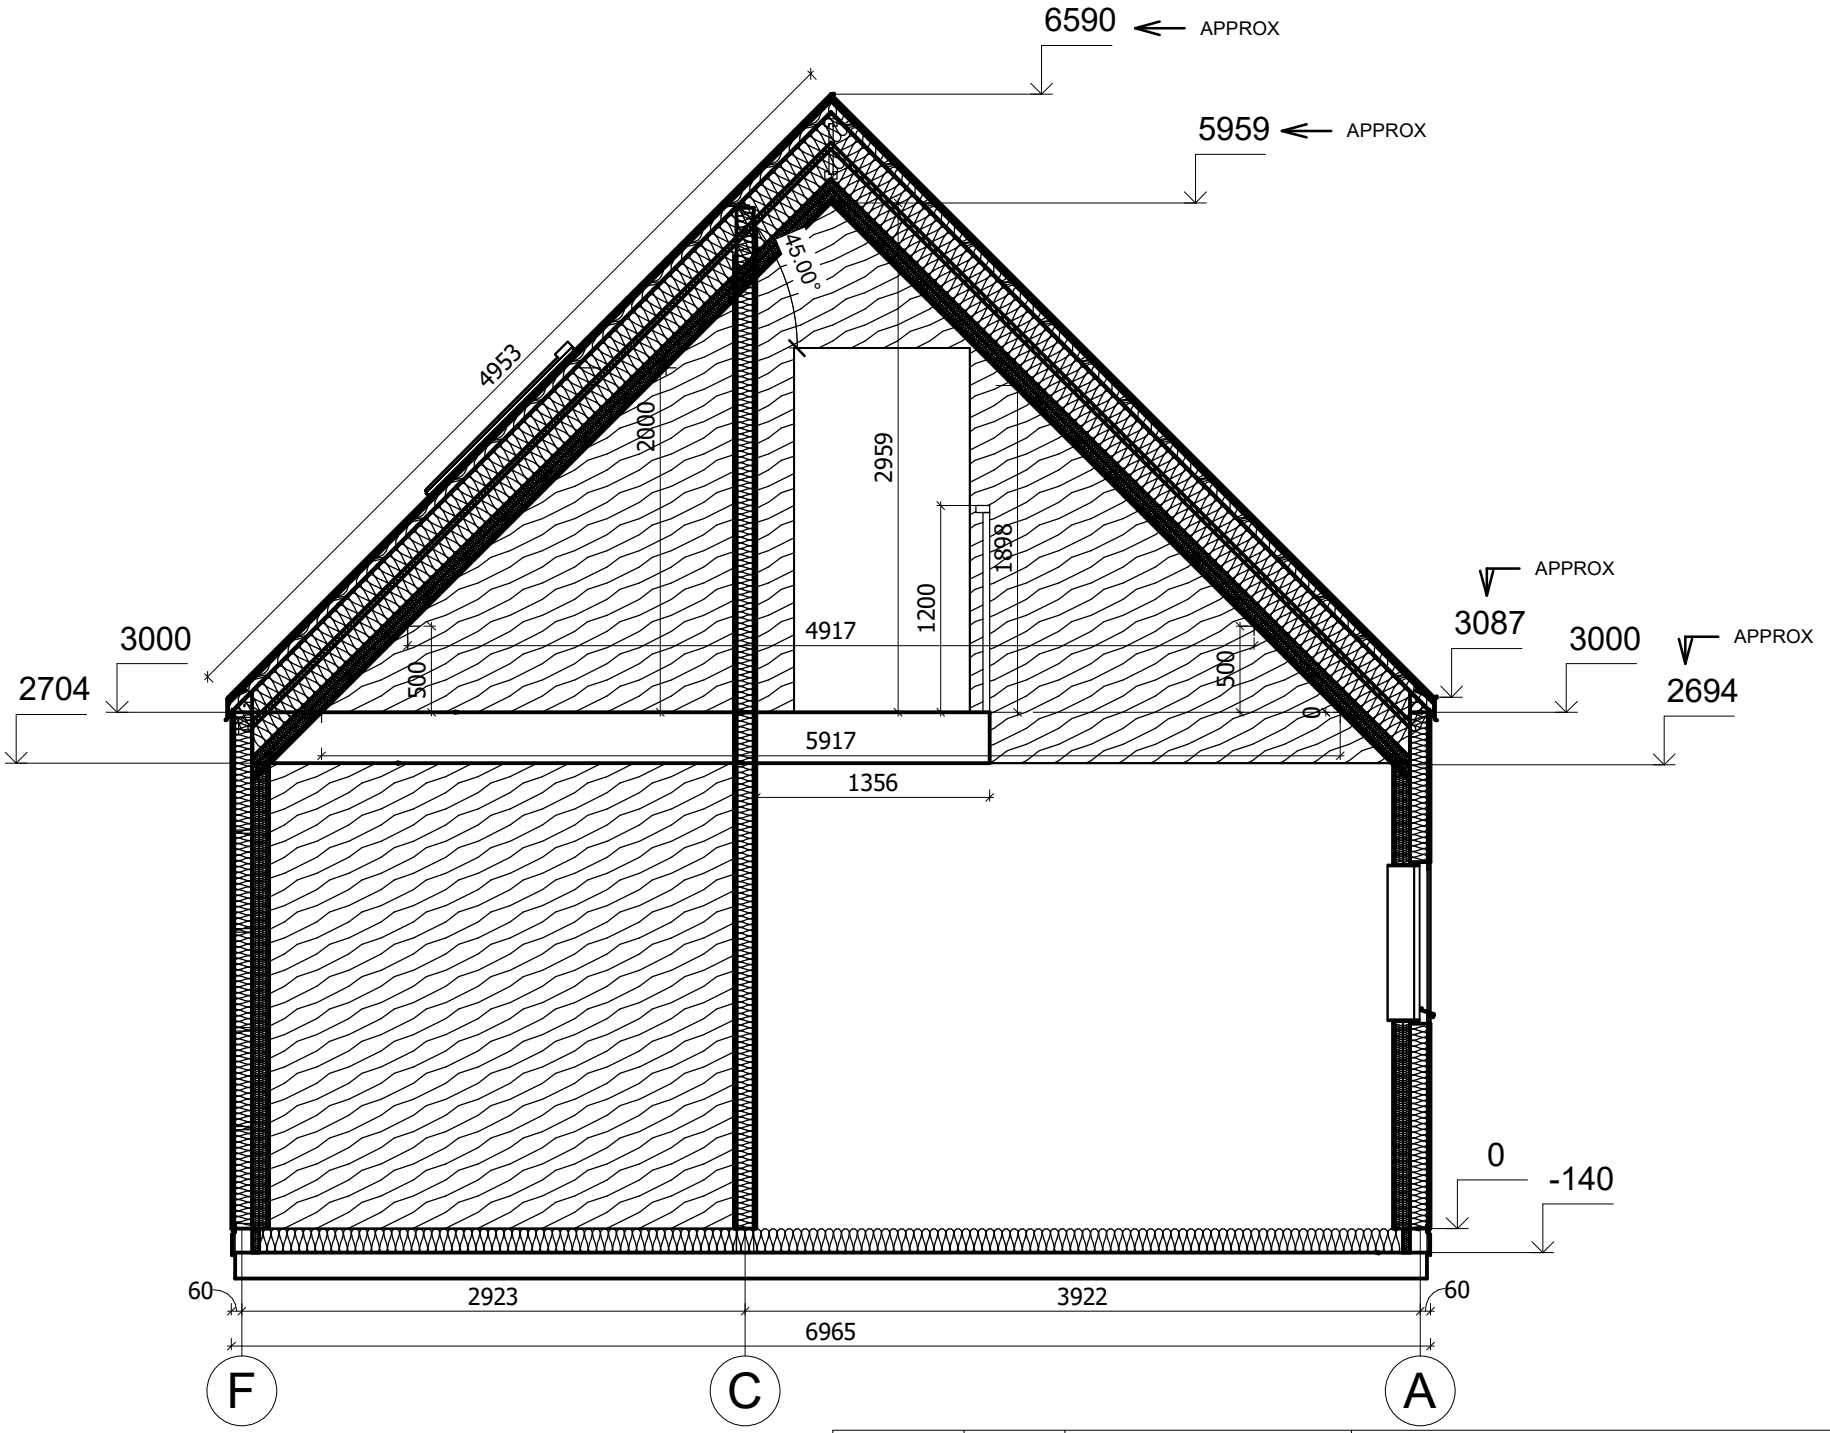

All interior area	149.8 m2	Profile	S100_A1		Project	V9_A1_PRO_14.2x6.9_S100	Scale
All roof area	141.9 m2	All terrace		2026-07-25 06:41:26	Drawing name	VERTICAL SECTION 4-FA	1 : 45