CHALET PRO

Maison 62 m² en bois kit RE2020 avec permis de construire CABOURG V24.1_A2_Mix 15 x5 m, MAISON MONTÉE EN RE2020 AVEC PERMIS DE CONSTRUIRE ET GARANTIE DÉCENNALE, Système d’isolation PRO + menuiseries blanc PVC triple vitrage + couverture de toit et façade en bardeaux bitumés + façade peinte en trois couches + kit de gouttière + livraison et montage du kit

Produit #V24.1_A2_Mix_15x5_DOMMIESZKALNYWSTANIESUROWYMZAMKNIĘTYM_WT2021_C

62500.00 €

~~65630.00 €~~ / Economisez : 3130.00 €

Le prix sans options le plus bas pendant 30 derniers jours **65630.00 €**

Le prix valable 15 jours

https://chaletpro.fr/maison-62-m2-en-bois-kit-re2020-avec-permis-de-construire-cabourg-v24-1-a2-mix

Tel.: 04 85 44 00 20
Email: ventes@chaletpro.fr
www.chaletpro.fr

3D VISUALISATION

All interior area	61.7 m2	Profile	S100_A2		Project	V24.1_A2_Mix_PRO_15.1x4.7_S100	Scale
All roof area	84.8 m2	All terrace		2026-09-26 06:11:08	Drawing name	3D VISUALIZATION	

3D VISUALISATION

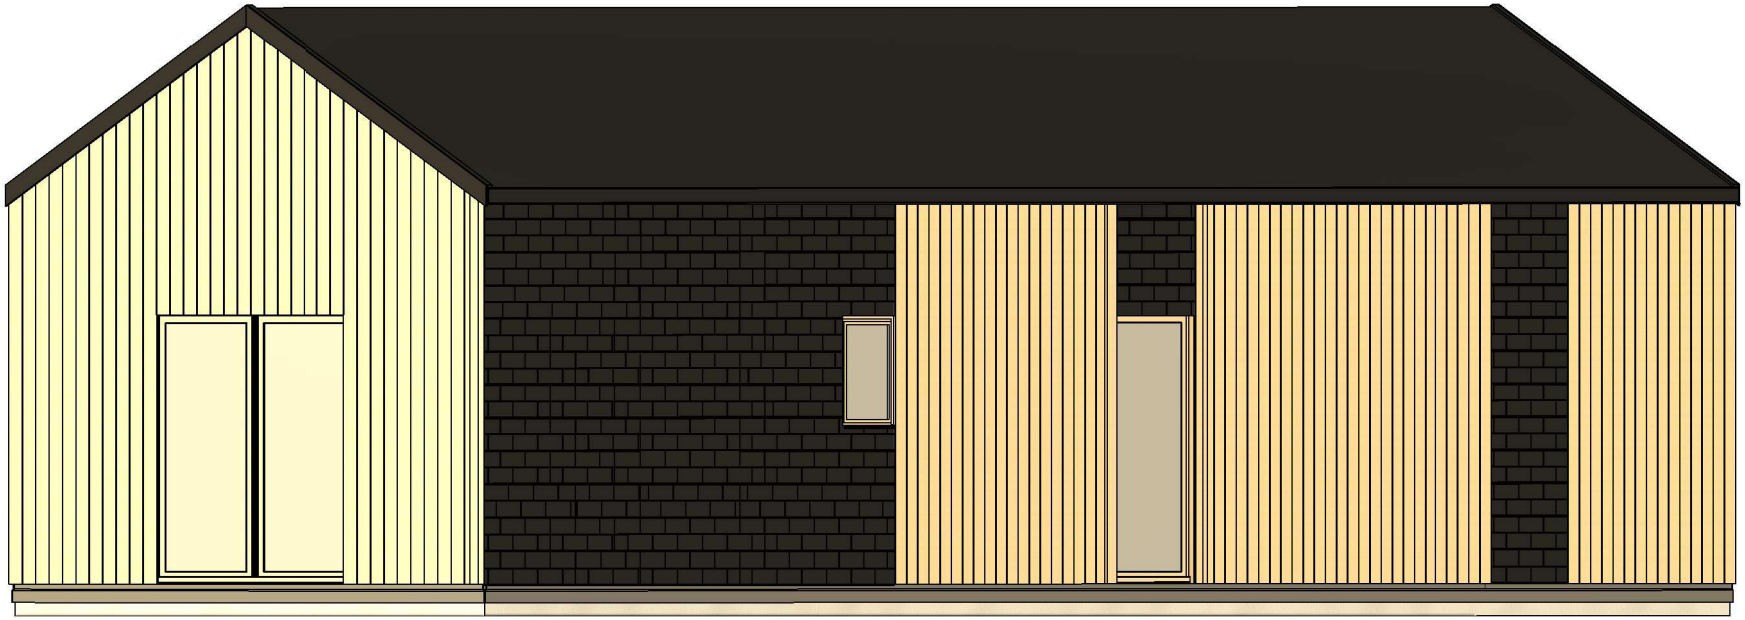

All interior area	61.7 m2	Profile	S100_A2		Project	V24.1_A2_Mix_PRO_15.1x4.7_S100	Scale
All roof area	84.8 m2	All terrace		2026-09-26 06:11:08	Drawing name	3D VISUALIZATION	

PLAN DE RDC

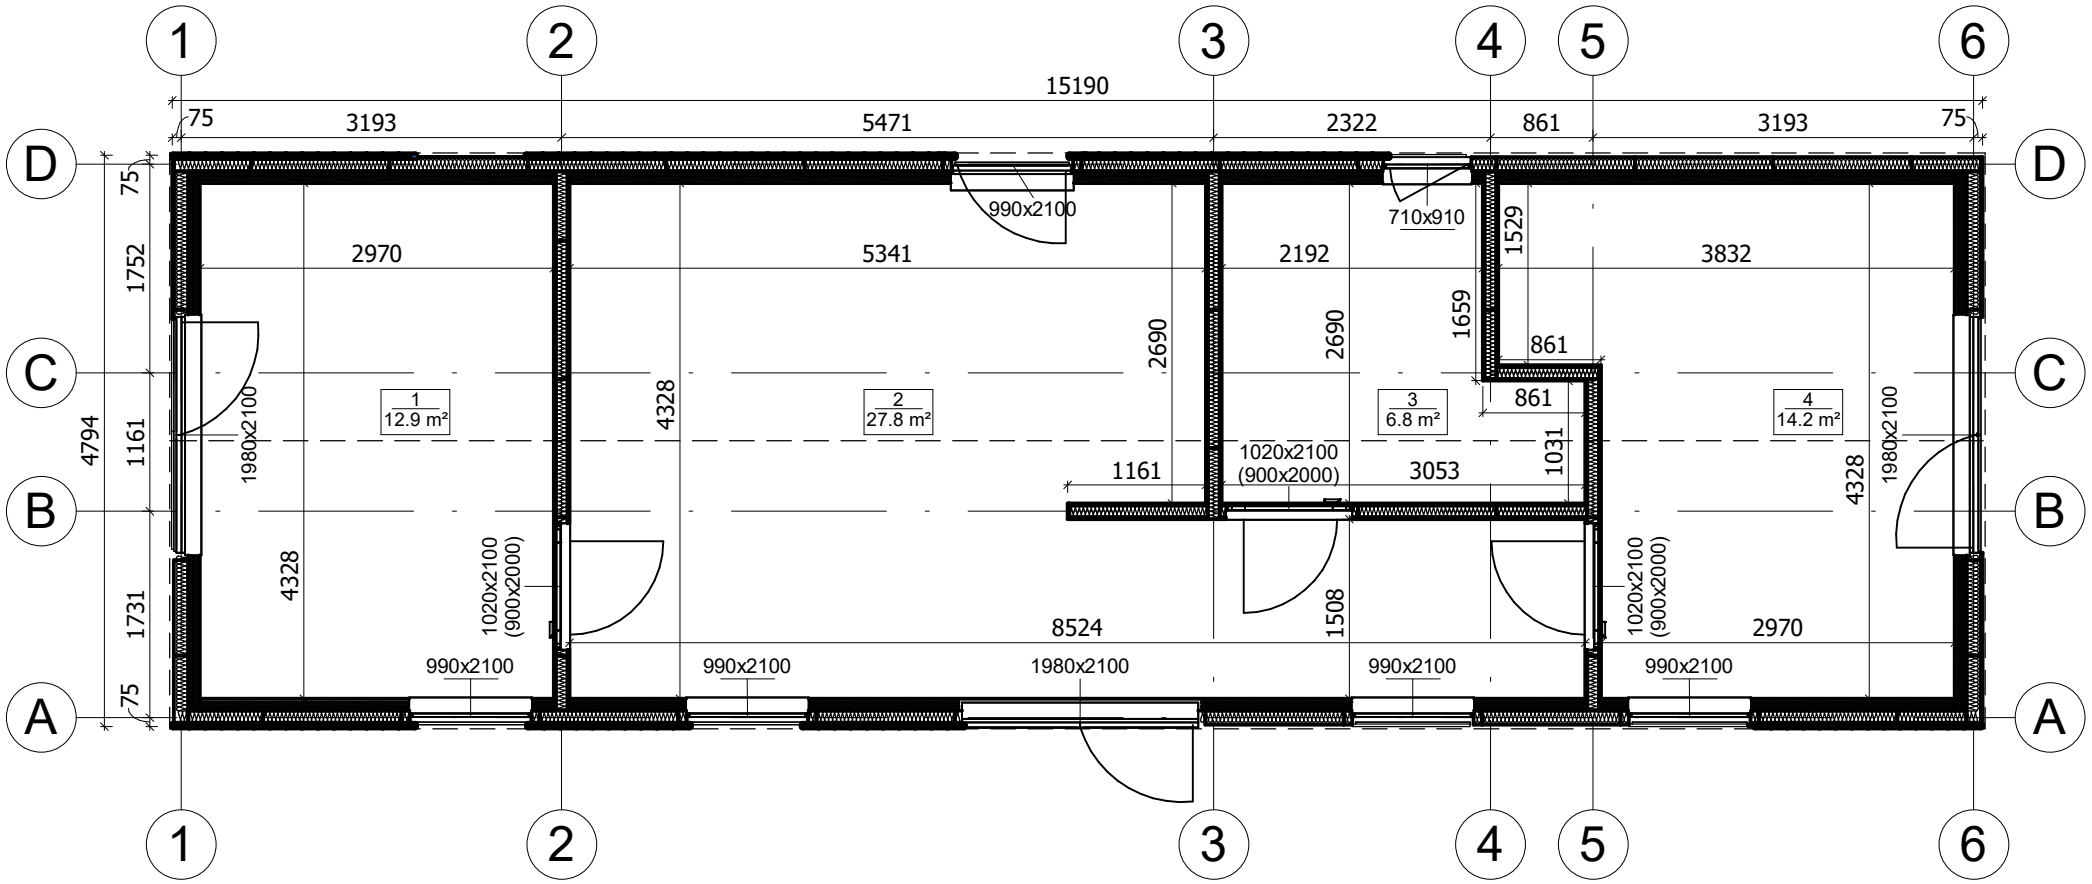

All interior area	61.7 m2	Profile	S100_A2		Project V24.1_A2_Mix_PRO_15.1x4.7_S100	Scale
All roof area	84.8 m2	All terrace		2026-09-26 06:06:59	Drawing name 1 FLOOR PLAN	1 : 65

PLAN DE COUPE

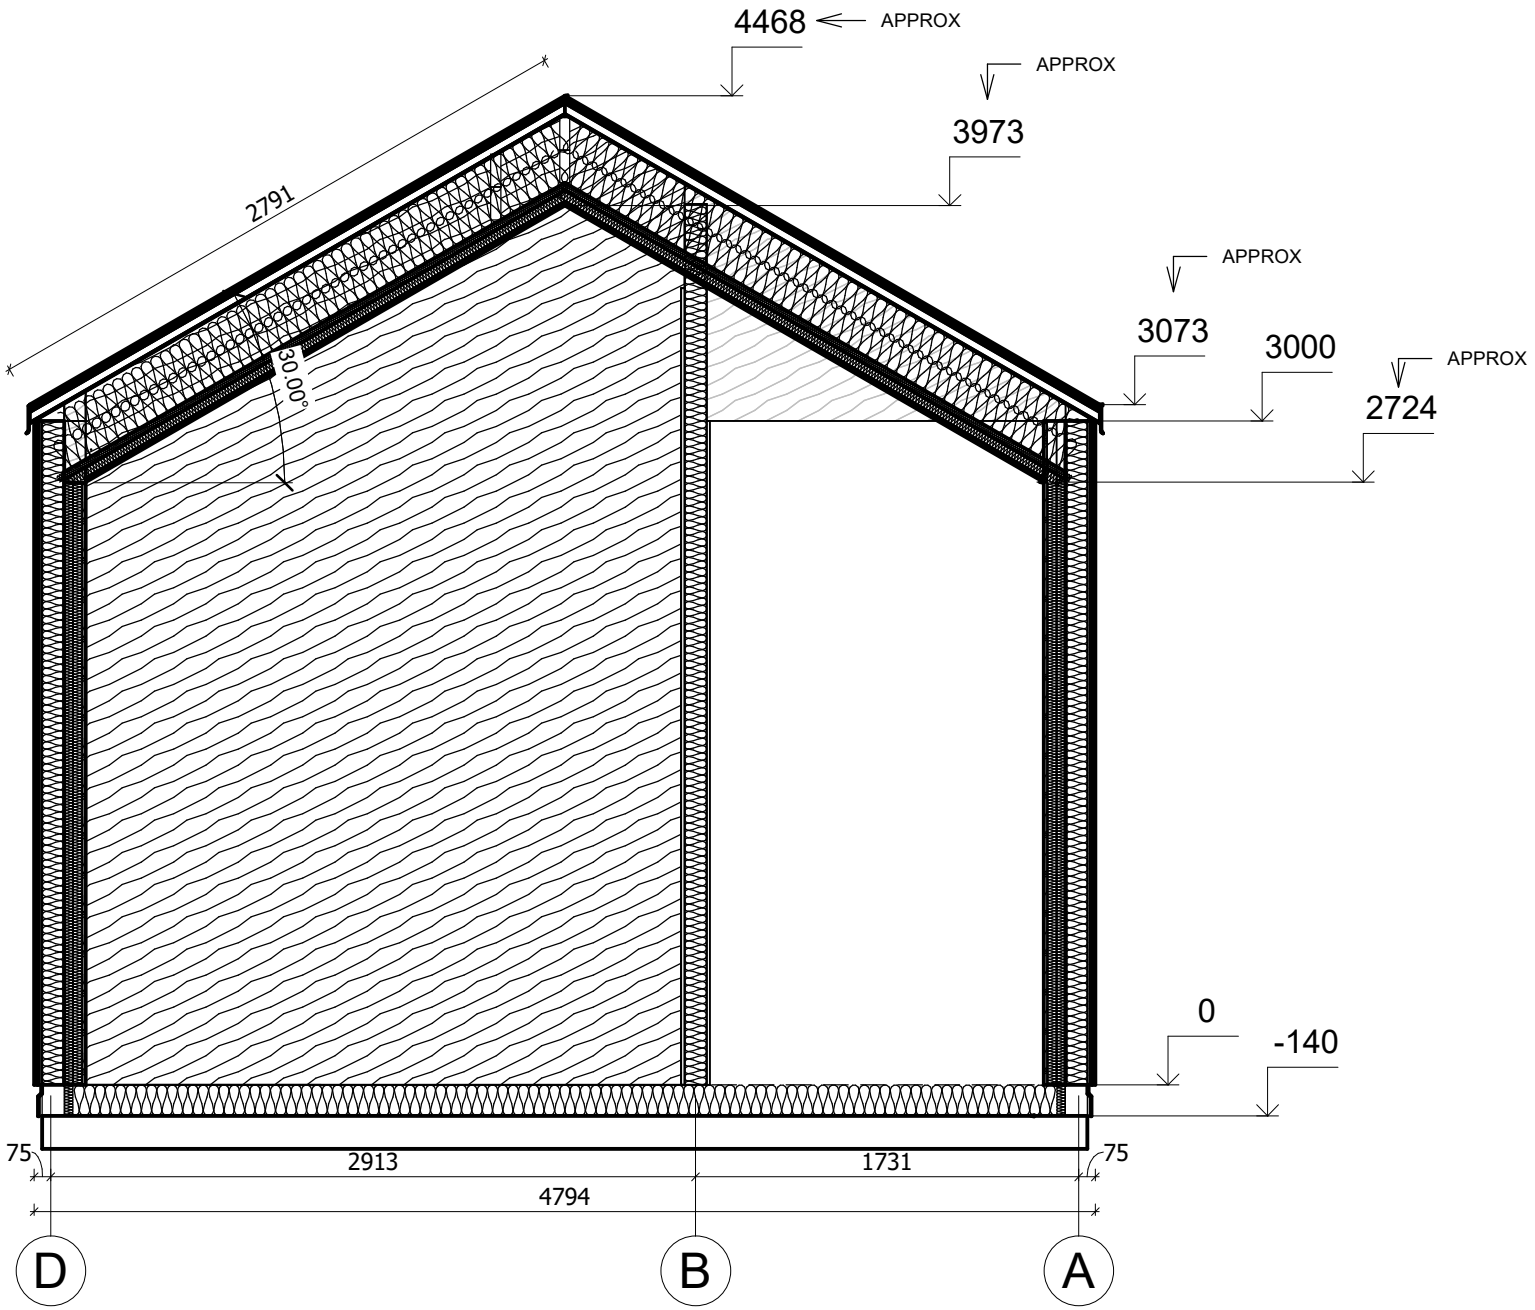

All interior area	61.7 m2	Profile	S100_A2		Project	V24.1_A2_Mix_PRO_15.1x4.7_S100	Scale
All roof area	84.8 m2	All terrace		2026-09-26 07:14:18	Drawing name	VERTICAL SECTION 3-DA	1 : 35