CHALET PRO

Maison 50 m² en bois kit RE2020 avec permis de construire GORDES V24_A2_Mix 12 x 4,8 m, MAISON KIT EN RE2020 AVEC PERMIS DE CONSTRUIRE, Système d'isolation THERMO + menuiseries PVC triple vitrage + couverture de toit et façade en bardeaux bitumés + façade peinte en trois couches + livraison

Produit #V24_A2_Mix_12x4,8_DOMMIESZKALNYWSTANIEPODSTAWOWYM_WT2021_Systemo

37290.00 €

https://chaletpro.fr/maison-50-m2-en-bois-kit-re2020-avec-permis-de-construire-gordes-v24-a2-mix

Tel.: 04 85 44 00 20
Email: ventes@chaletpro.fr
www.chaletpro.fr

PLAN DE RDC

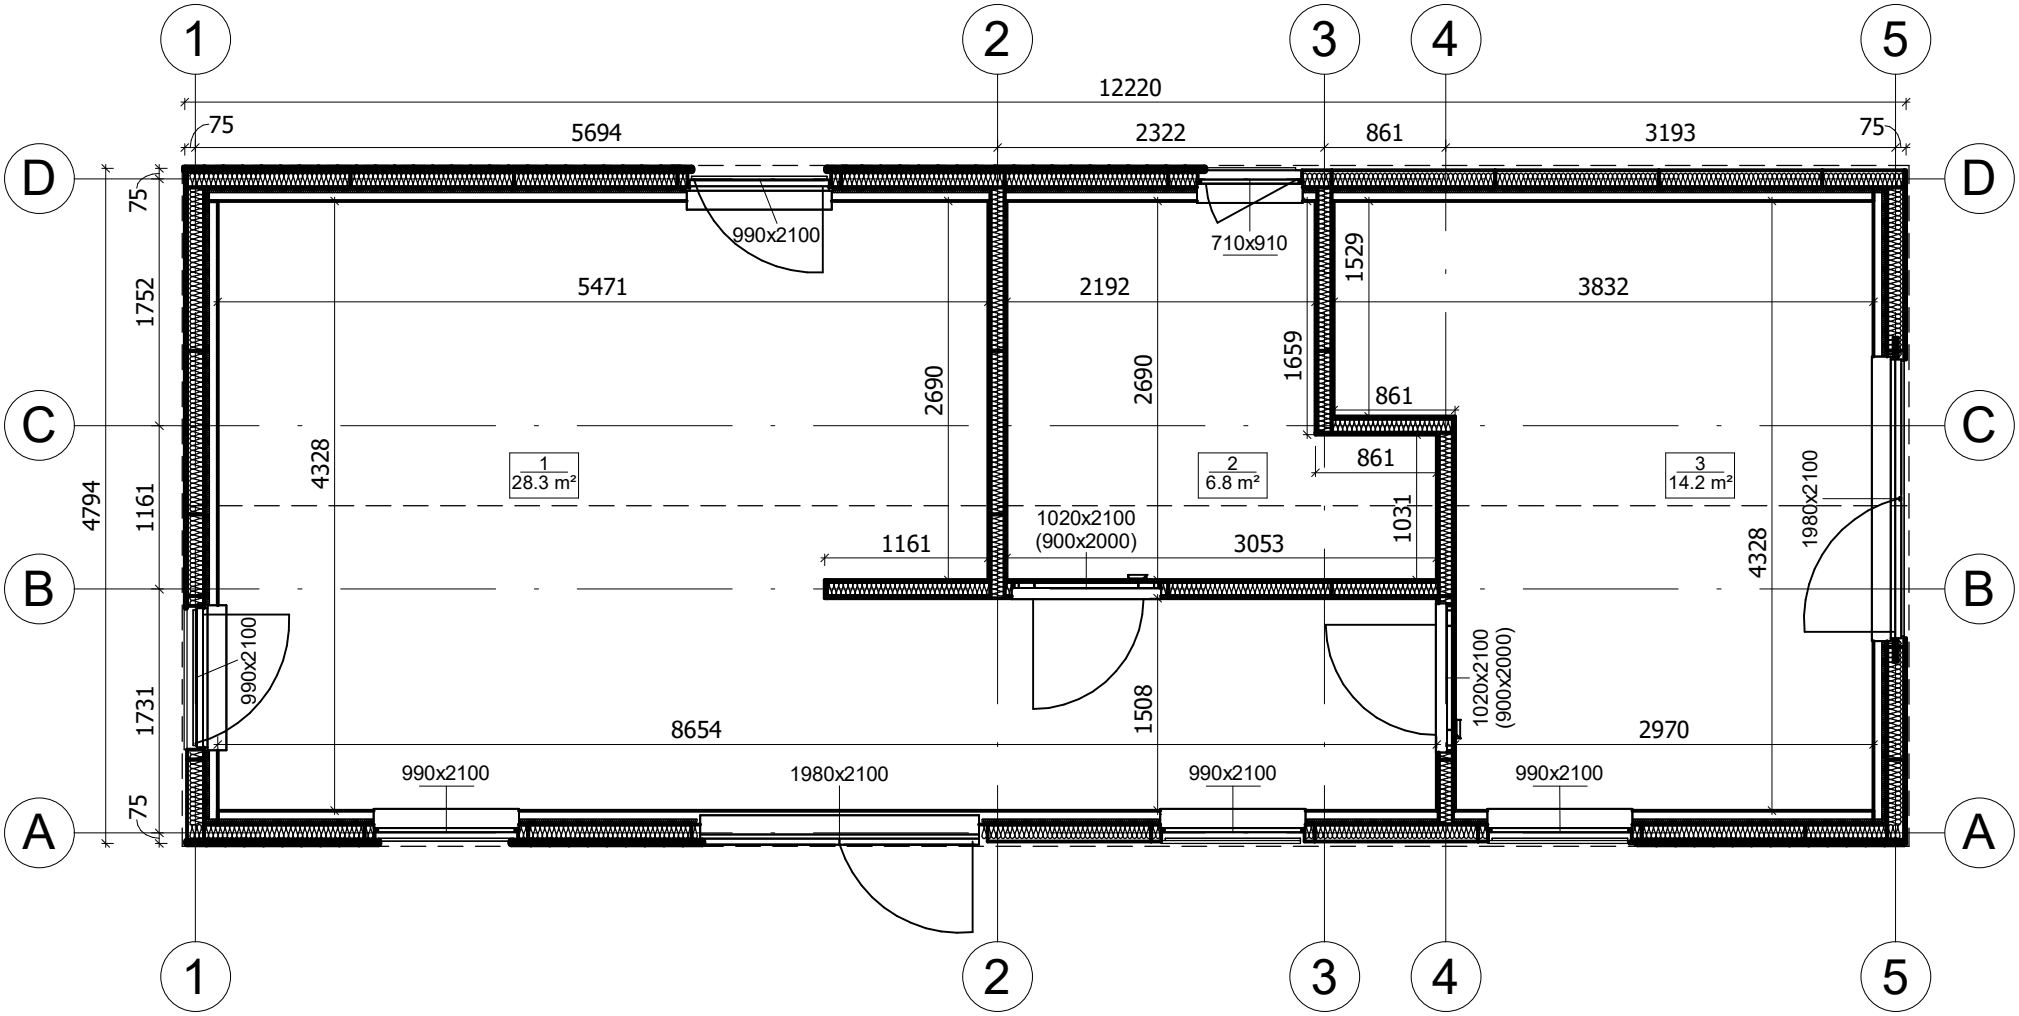

All interior area	49.3 m2	Profile	S100_A2	Project	V24_A2_Mix_THERMO_12.2x4.7_S100
All roof area	68.2 m2	All terrace	2026-09-26 03:36:09	Drawing name	1 FLOOR PLAN

Scale: 1 : 55

VISUALISATION 3D

All interior area	49.3 m2	Profile	S100_A2		Project	V24_A2_Mix_THERMO_12.2x4.7_S100	Scale
All roof area	68.2 m2	All terrace		2026-09-26 03:43:32	Drawing name	3D VISUALIZATION	

VISUALISATION 3D

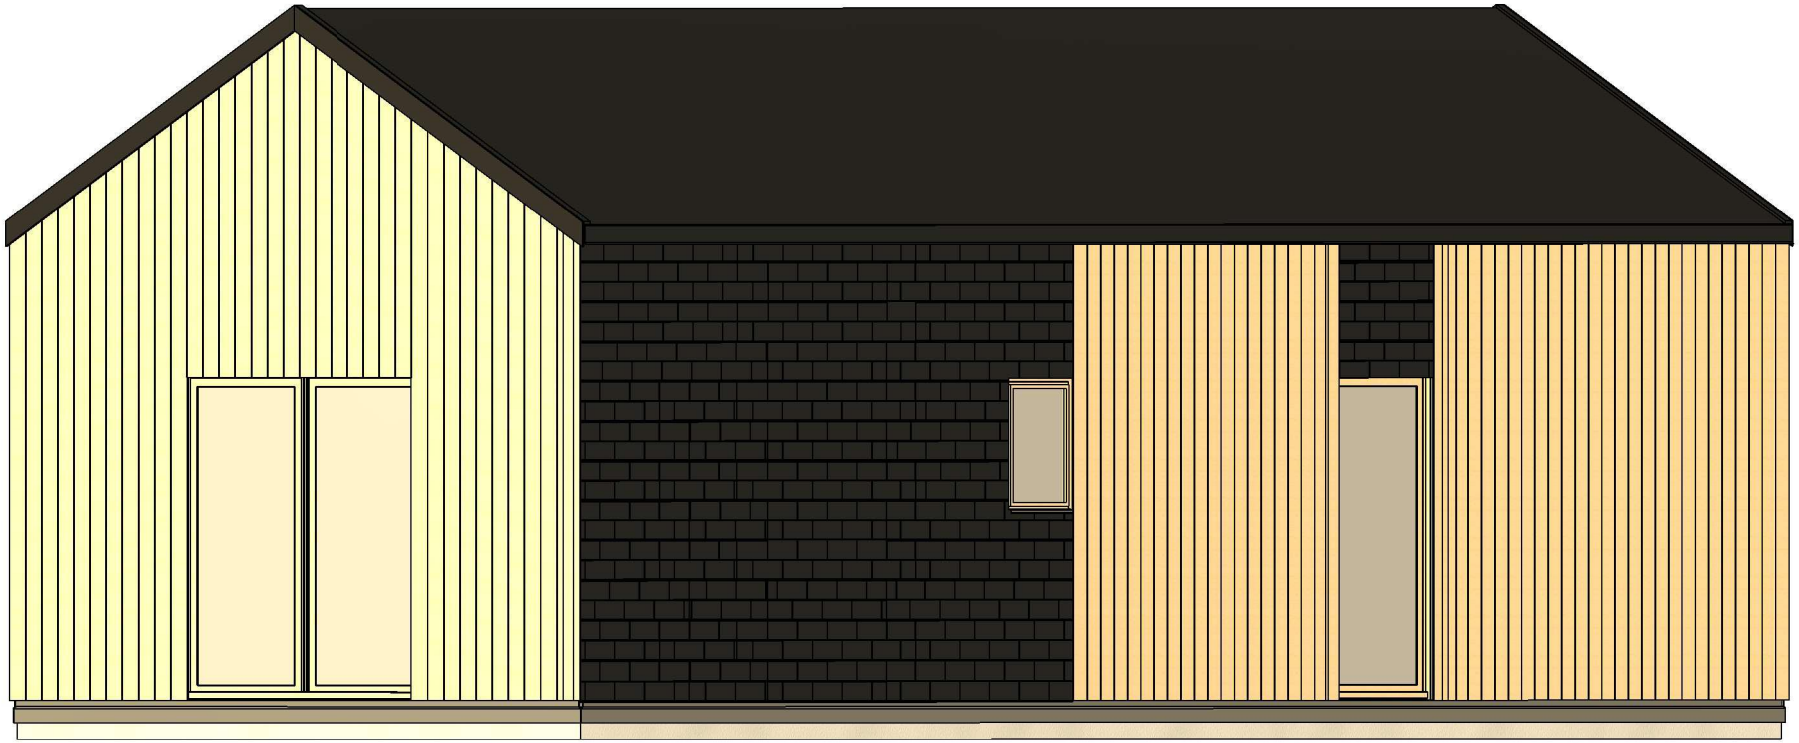

All interior area	49.3 m2	Profile	S100_A2		Project	V24_A2_Mix_THERMO_12.2x4.7_S100	Scale
All roof area	68.2 m2	All terrace		2026-09-26 03:43:33	Drawing name	3D VISUALIZATION	

PLAN DE COUPE

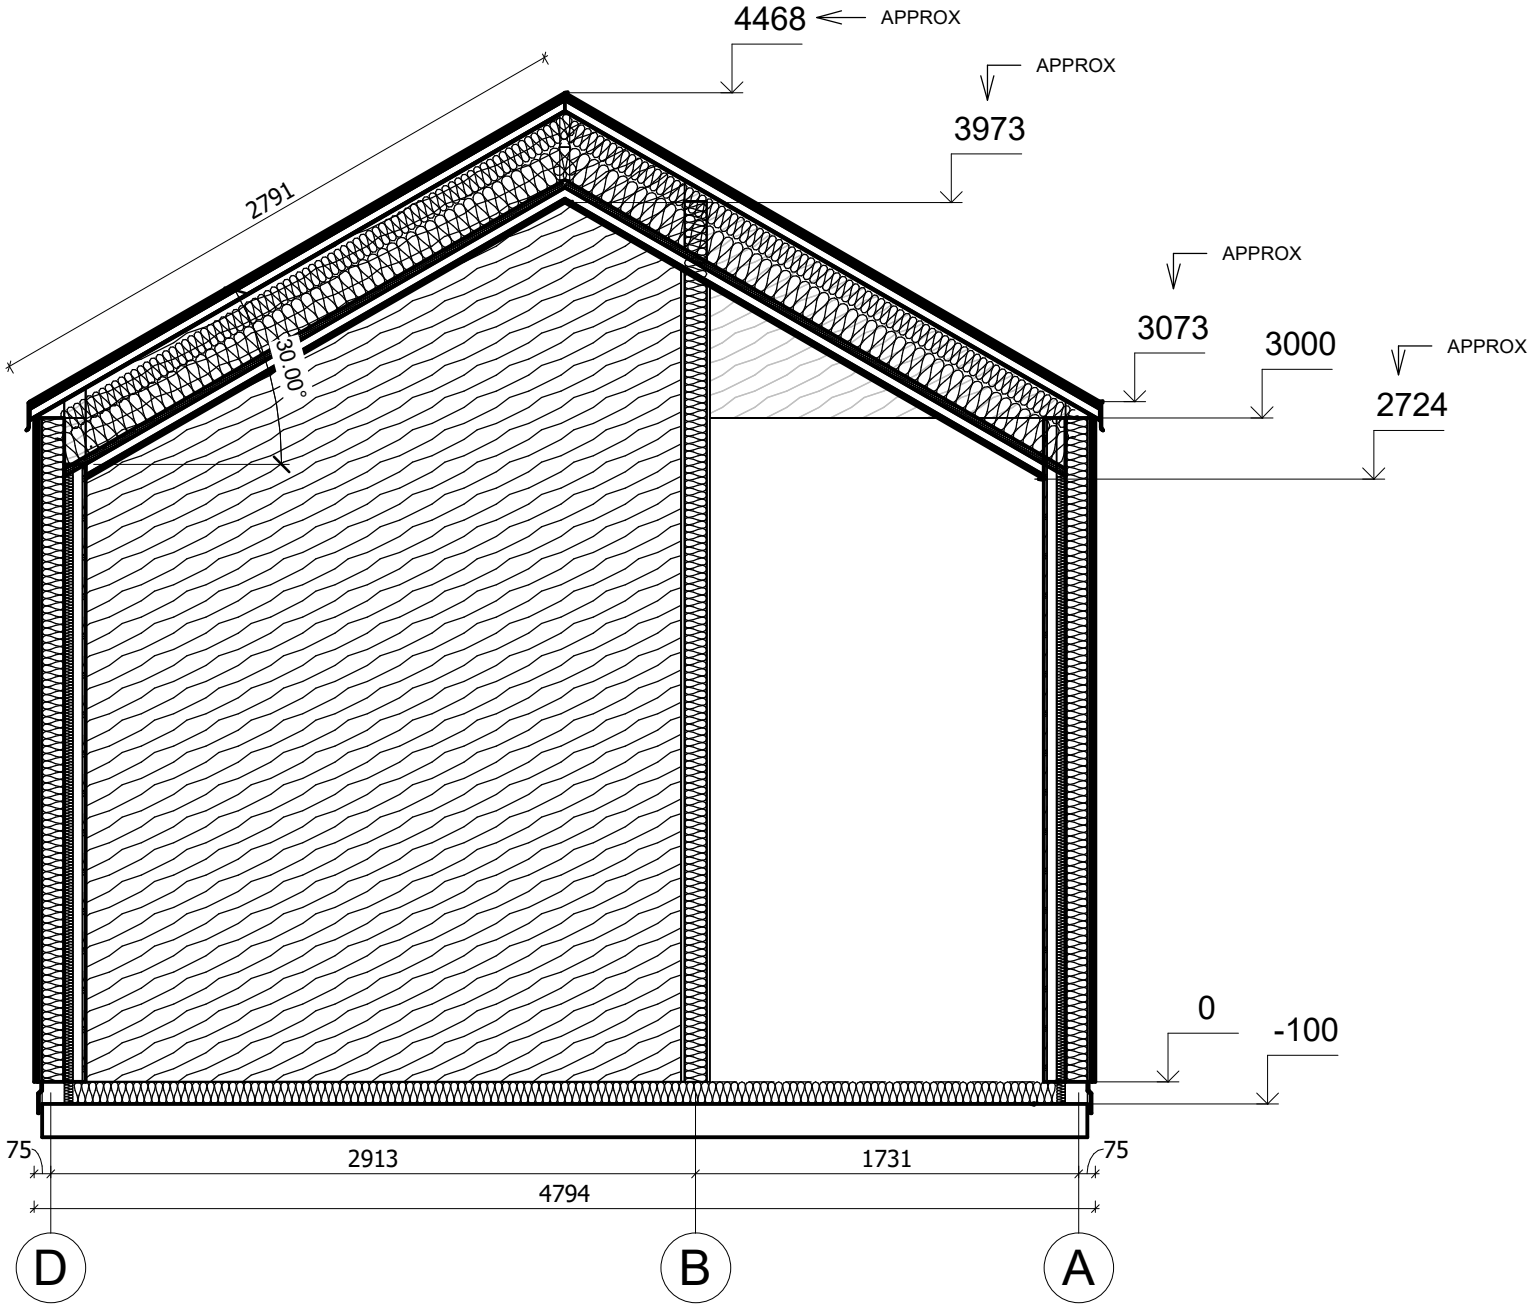

All interior area	49.3 m2	Profile	S100_A2		Project	V24_A2_Mix_THERMO_12.2x4.7_S100	Scale
All roof area	68.2 m2	All terrace		2026-09-26 07:32:41	Drawing name	VERTICAL SECTION 2-DA	1 : 35